


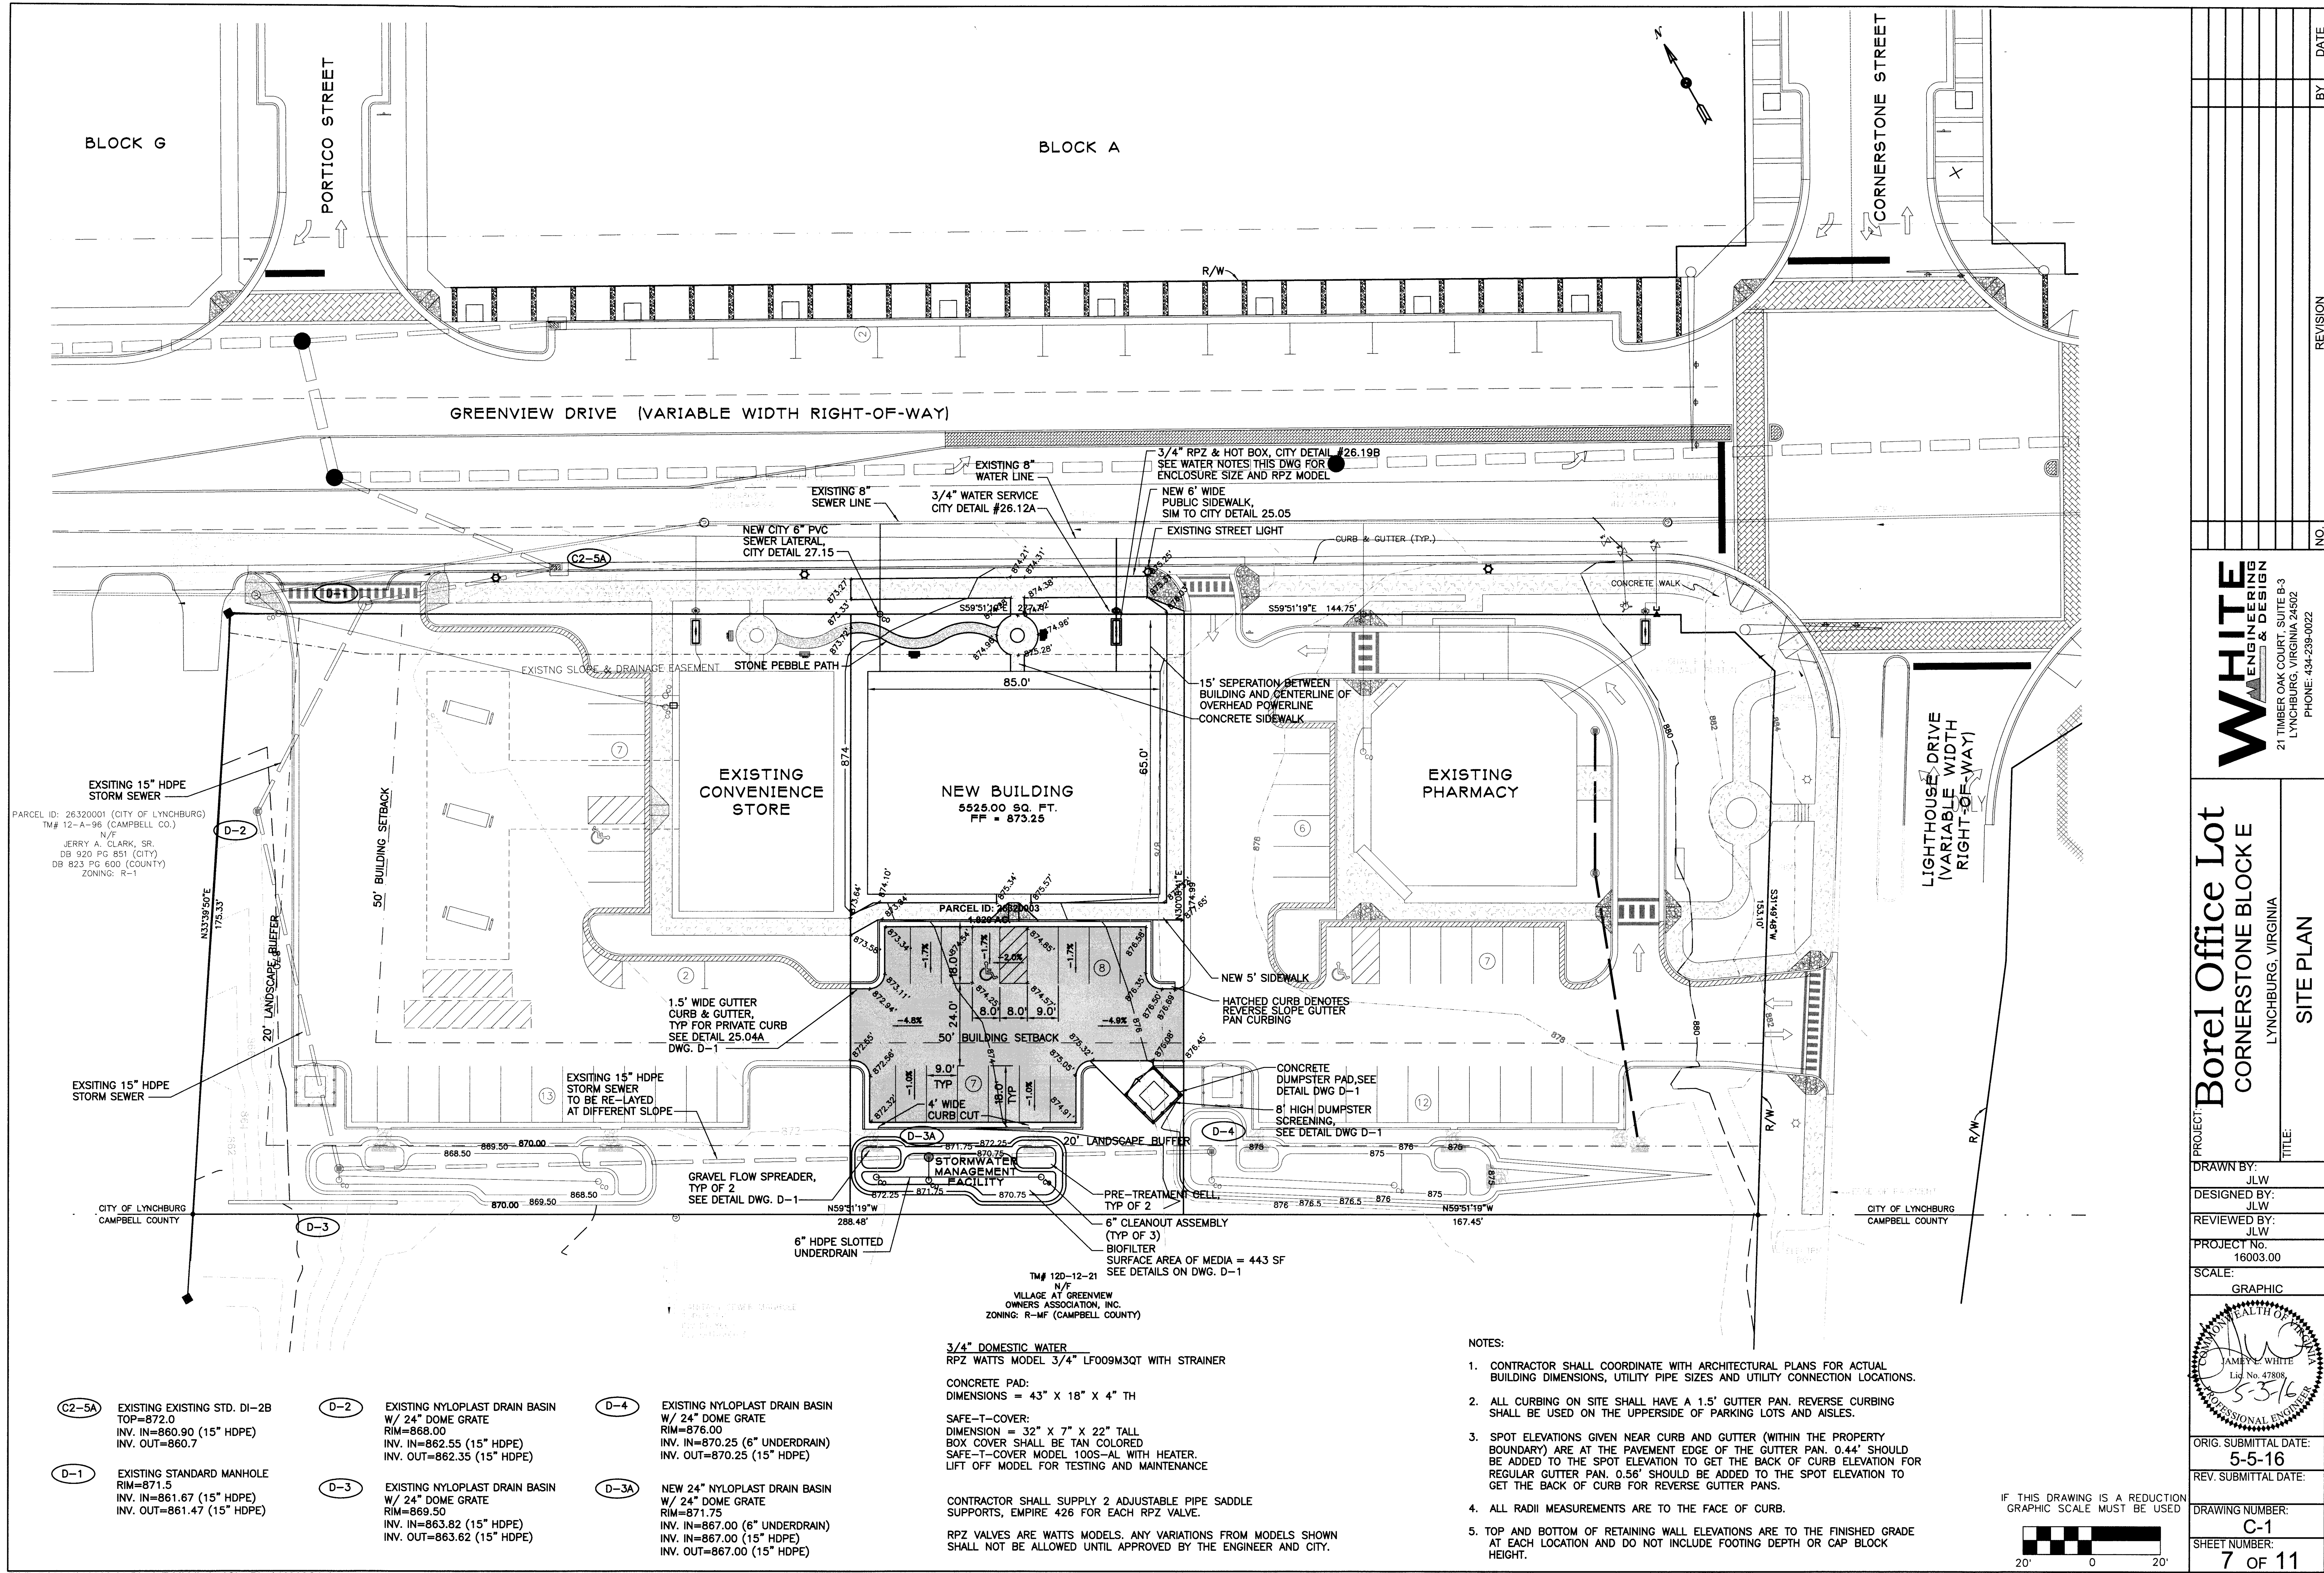

PROJECT: Borel Office Lot CORNERSTONE BLOCK E LYNCHBURG, VIRGINIA		SITE PLAN	
DRAWN BY: JLW		DESIGNED BY: JLW	
REVIEWED BY: JLW		PROJECT NO: 16003.00	
SCALE: GRAPHIC		ORIG. SUBMITTAL DATE: 5-5-16	
REV. SUBMITTAL DATE:		DRAWING NUMBER: C-1	
SHEET NUMBER: 7 OF 11		BY: DATE:	
REVISION:		NO.	
WHITE ENGINEERING & DESIGN 21 TIMBER OAK COURT, SUITE B-3 LYNCHBURG, VIRGINIA 24502 PHONE: 434-239-0022			