


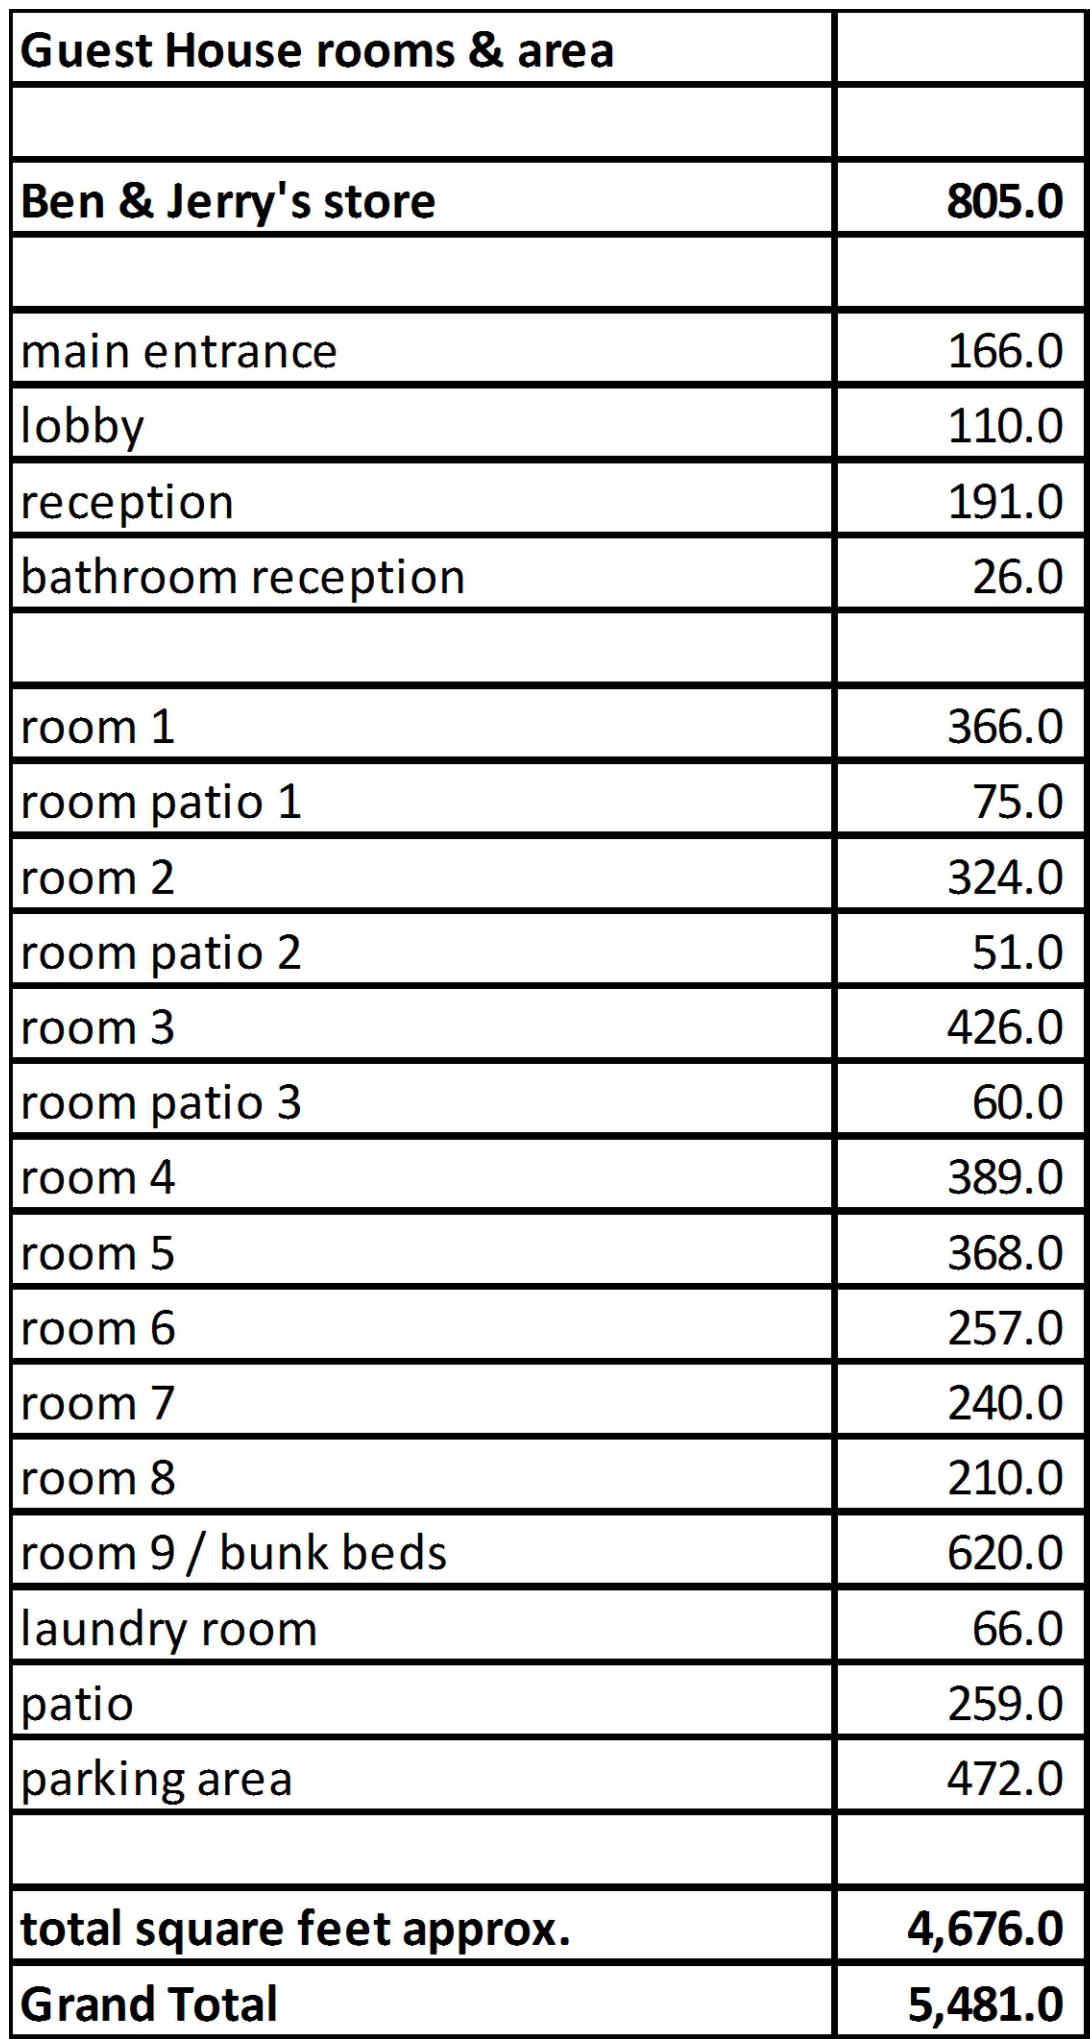

SCALE 1/4" = 1'-0"

[illegible][illegible]

PROPOSED DRAWINGS FOR
**BEN AND JERRY'S
GUESTHOUSE/CAFE**

CONSULTANTS:

CIVIL:

STRUCT.:

ELECT.:

MECH.:

LANDS.:

SHEET TITLE: PROPOSED GROUND FLOOR PLAN	DATE:	DESIGN BY:	DRAWING BY:
	June/2016	R. PEREZ	PALACIOS
PLOT SCALE:			
1/4" = 1'-0"			

DRAWING NO.:

A-101