



MARK	DESCRIPTION	SCHEDULE					NOTES
		MANUF.	COLOR TO MATCH	TYPE	FINISH	COATS	
1	STUCCO, PAINTED COLOR #1 (GREY).	SHERWIN WILLIAMS	AS SELECTED BY OWNER	EXT. LATEX	FLAT	2	
2	STUCCO, PAINTED COLOR #2 (WHITE).	SHERWIN WILLIAMS	AS SELECTED BY OWNER	EXT. LATEX	FLAT	2	
3	TILES WOOD ACCENT.		AS SELECTED BY OWNER				SEE BUILDING ELEVATIONS FOR EXACT LOCATION.
4	16' x 8' ALUM. GARAGE DOOR.	T.B.D.	AS SELECTED BY OWNER	POWDER COAT	POWDER COAT	BY MANUF.	GENERAL CONTRACTOR TO SUBMIT N.O.A. FOR REVIEW PRIOR TO INSTALLATION.
5	IMPACT RESISTANT ALUM. GLASS DOORS & WINDOWS.	T.B.D.	AS SELECTED BY OWNER	POWDER COAT	POWDER COAT	BY MANUF.	GENERAL CONTRACTOR TO SUBMIT N.O.A. FOR REVIEW PRIOR TO INSTALLATION.
6	42" HT. PRE-FINISHED ALUMINUM RAILING SYSTEM.	T.B.D.	AS SELECTED BY OWNER	POWDER COAT	POWDER COAT	BY MANUF.	G. CONTRACTOR TO SUBMIT SHOP DWGS FOR REVIEW PRIOR TO INSTALLATION.
7	6" WIDE STUCCO REVEAL.	T.B.D.	AS SELECTED BY OWNER	T.B.D.	BY MANUF.	BY MANUF.	GENERAL CONTRACTOR TO SUBMIT SAMPLE FOR APPROVAL PRIOR TO INSTALLATION.
8	OVERHANG/BALCONY SLAB. COLOR #1 (GREY).	T.B.D.	AS SELECTED BY OWNER	T.B.D.	BY MANUF.	BY MANUF.	GENERAL CONTRACTOR TO SUBMIT SAMPLE FOR APPROVAL PRIOR TO INSTALLATION.

NOTE: ALL CORNER BEADS (U.O.N.) SHALL BE VINYL TYPE AS MANUFACTURER BY PLASTIC COMPONENTS OR APPROVED EQUAL TYP.

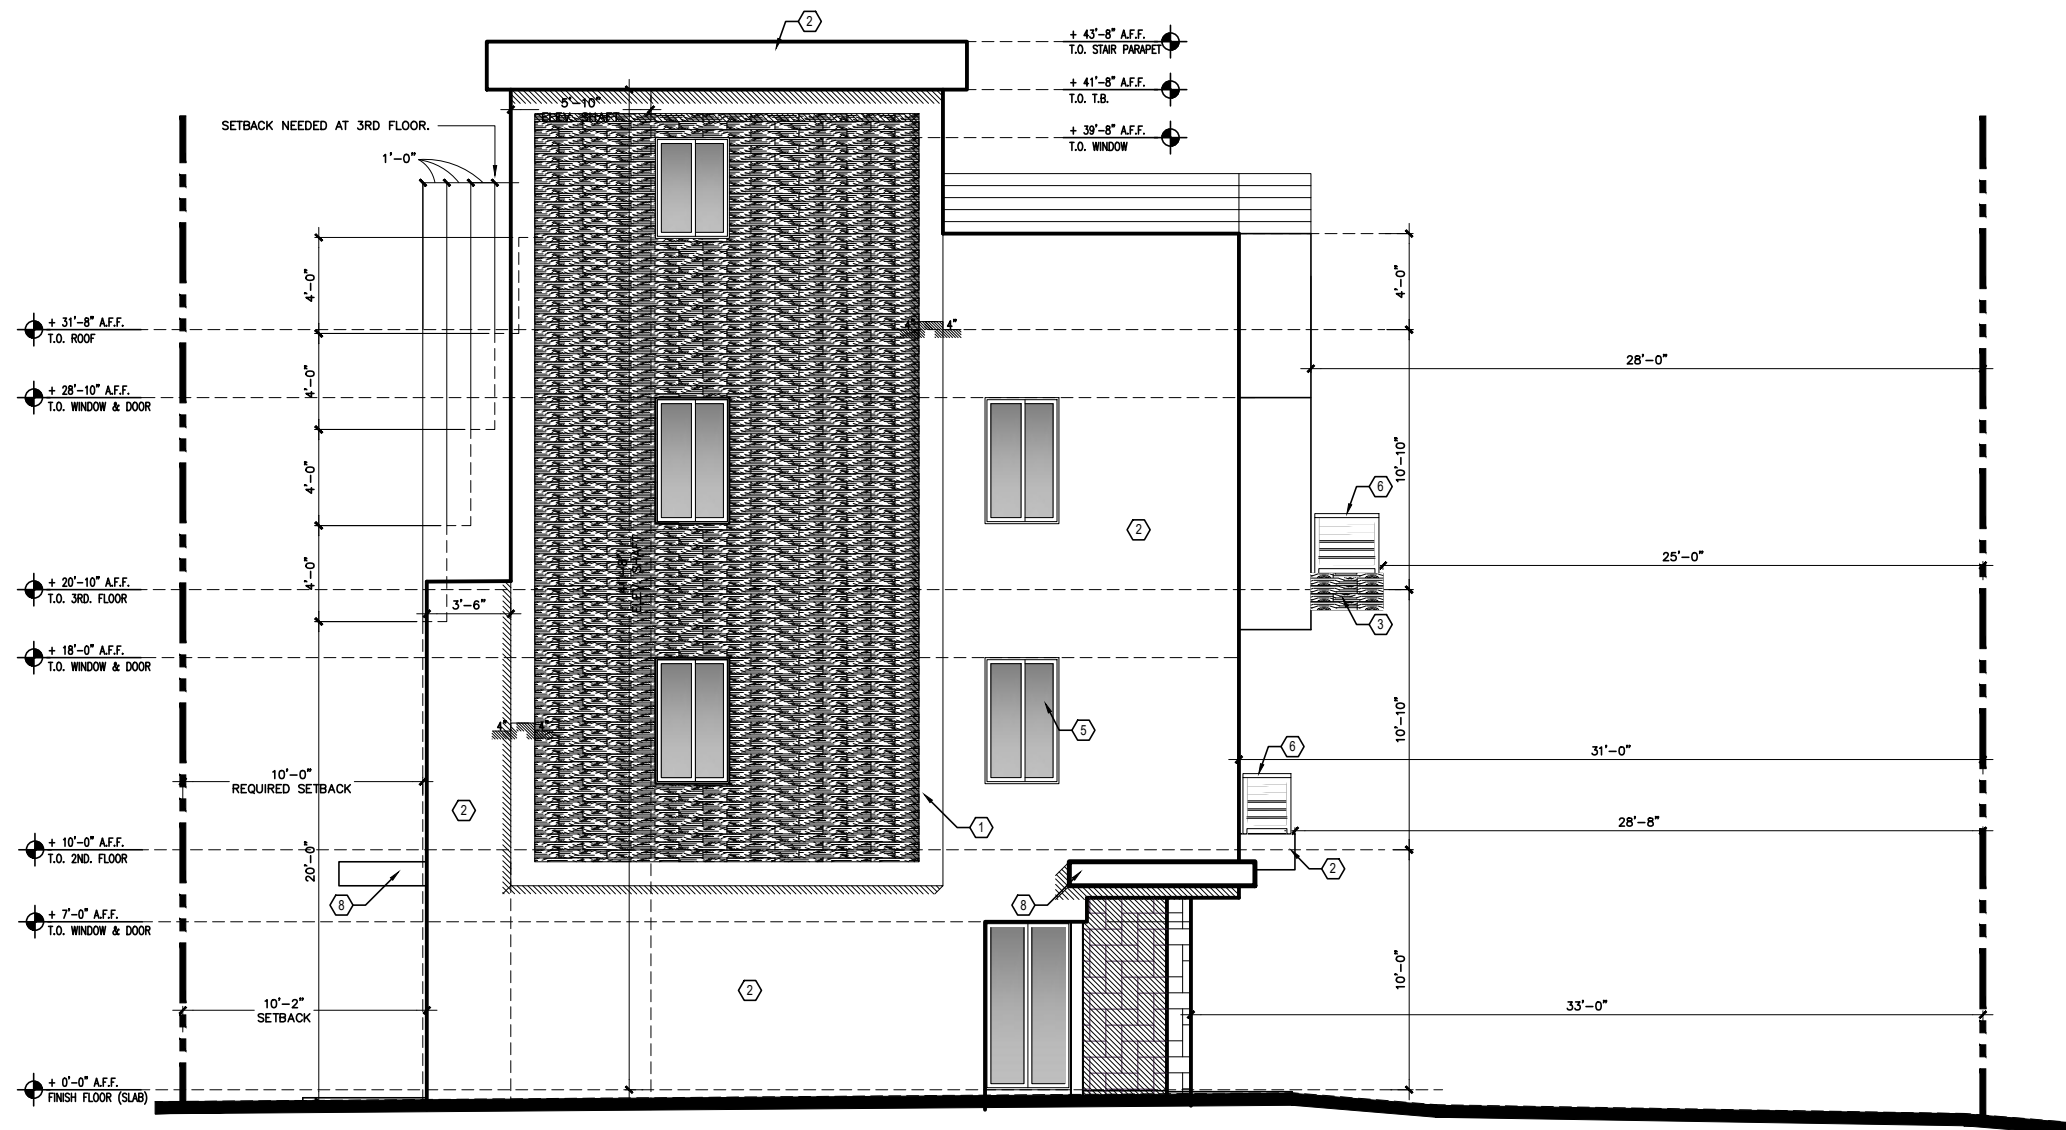

2 | PROPOSED EAST ELEVATION

SCALE: 3/16" = 1'-0"

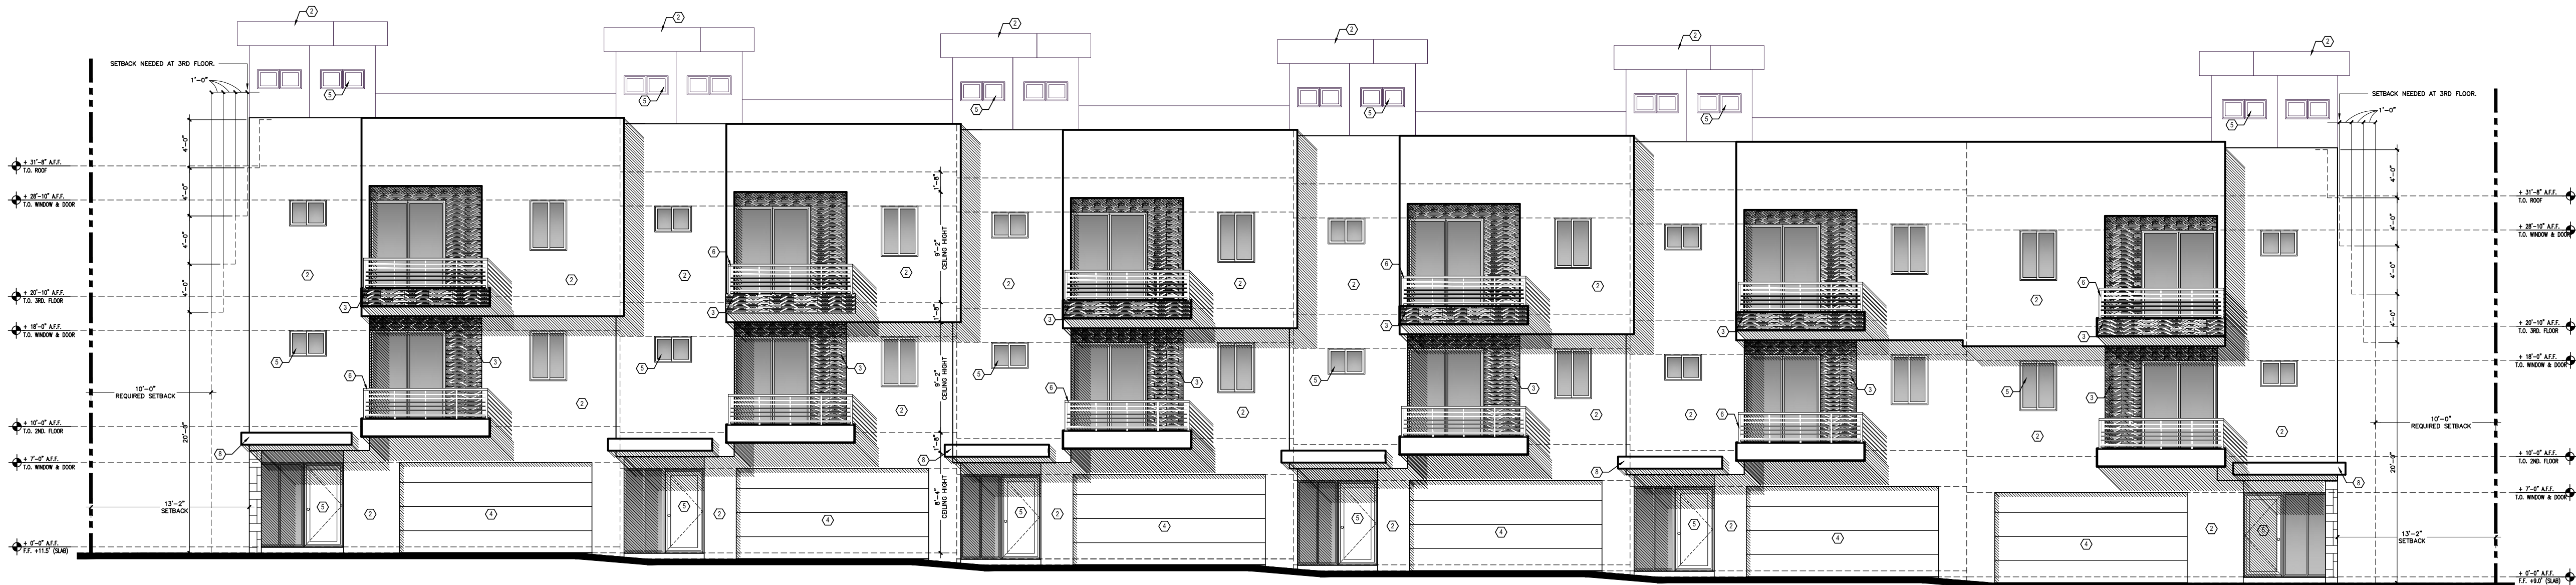

1 | PROPOSED NORTH ELEVATION

SCALE: 1/8" = 1'-0"

REVISION	BY:

GUSTAVO J. CARBONELL, P.A.
Architect and Planner
1457 N.E. 4th AVE.
Ft. Lauderdale, Florida, 33304
(954) 462-6565
Member American Institute of Architects

SIX (3) STORY TOWNHOUSES FOR:
OCEAN AZUL, LLC
3220 & 3224 NE 7th STREET
POMPANO BEACH, FL

GUSTAVO J. CARBONELL
ARCHITECT, P.A.

FLORIDA REGISTRATION
AR NO. 0007957
AA NO. 26001131

DRAWN	M.J.G.
CHECKED	G.J.C.
DATE	May 2018
SCALE	AS NOTED
JOB. NO.	17-032
SHEET	A-6.1
OF	1 SHEETS