


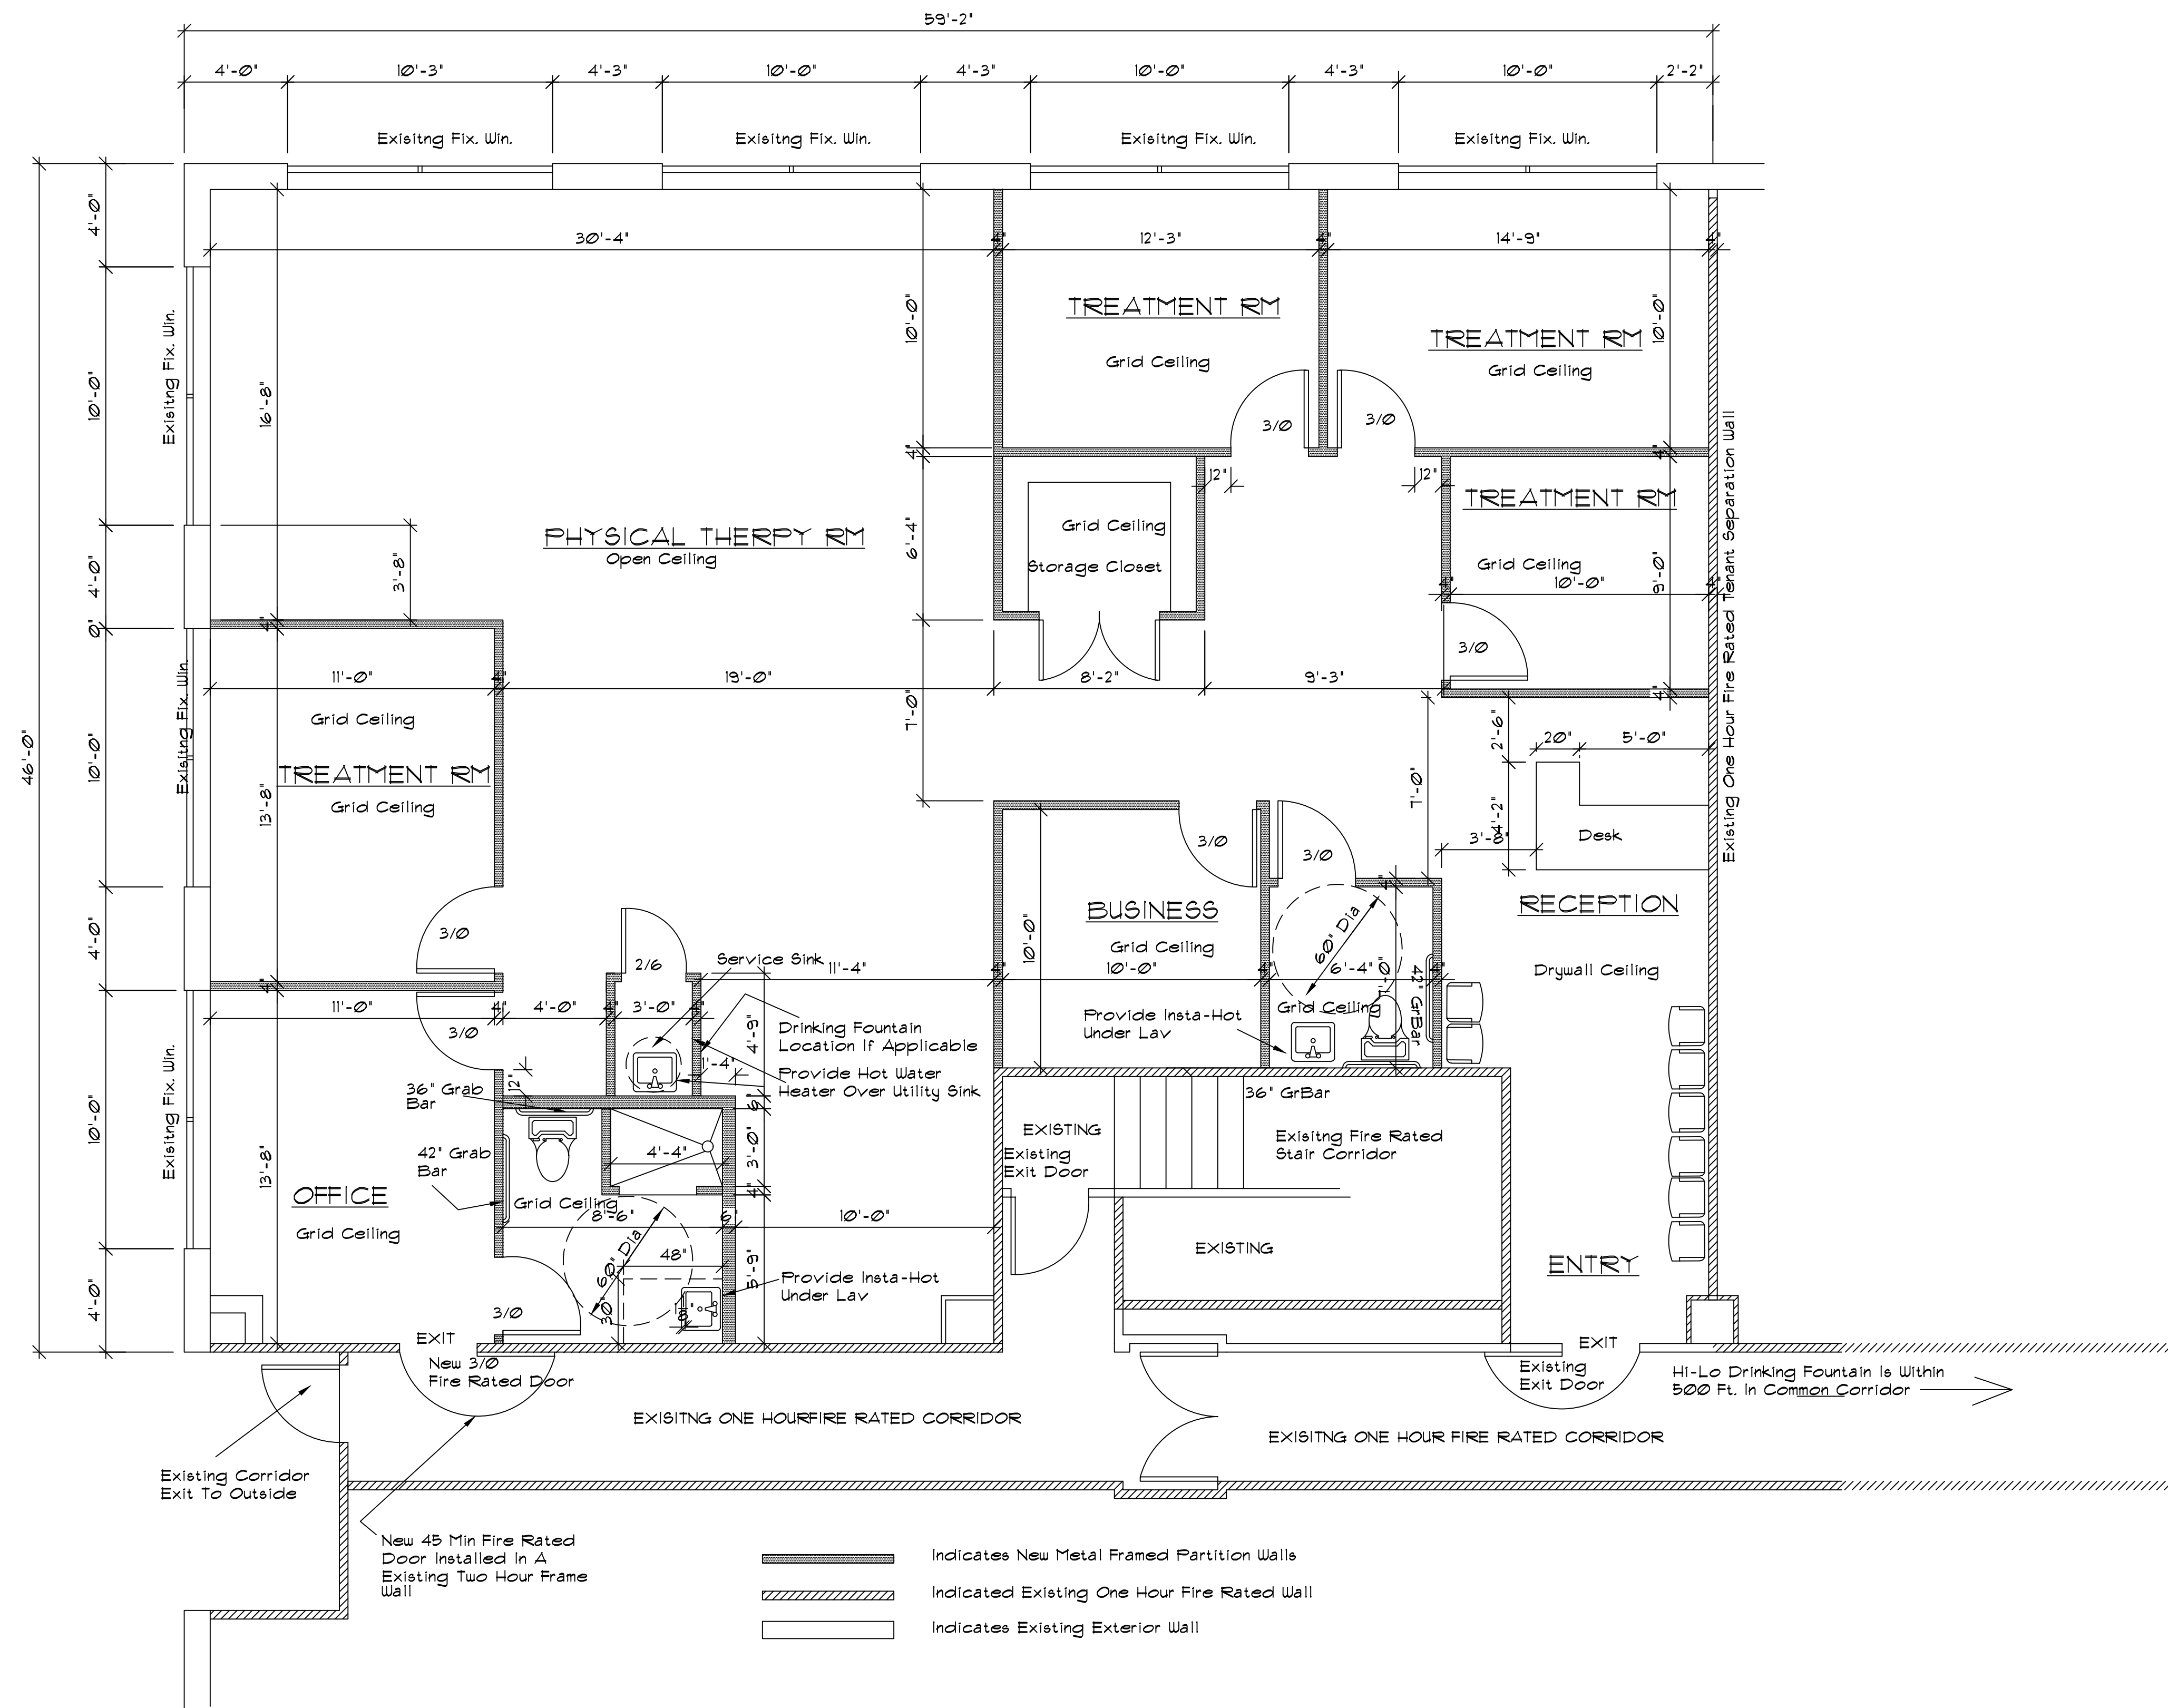

revisions	
08-25-16	

SEMINOLE CHIROPRACTIC MEDICINE
OVIDEO OFFICE PARK

FLOOR PLAN
Scale: 1/4" = 1'-0"
As Noted

SHEET
A-1
Design #

SEAL