

1- CONDUITS TO BE 3/4" UNLESS OTHERWISE NOTED. TYPE AS FOLLOWS:

- A) UNDERGROUND AND CONCRETE ENCASED-PVC SCH 40.
- B) EXPOSED: INDOOR: RSG.
OUTDOOR: PVC-SCH 80.
- C) ABOVE HUNG CEILING AND CONCEALED IN WALLS - EMT.

- P.R.E.P.A. MATERIALS NOTES

DE DIEGO #73
SAN JUAN, PUERTO RICO

ONE LINE DIAGRAM

HEET TITLE:

1. Certifico que soy ingeniero, agrimensor o arquitecto, licenciado y colegiado, y que estoy autorizado por el dueño del proyecto a presentar estos planos de construcción ante la AEE.

1. Certifico que soy ingeniero, agrimensor o arquitecto, licenciado y colegiado, y que estoy autorizado por el dueño del proyecto a presentar estos planos de construcción ante la AEE.
2. En armonía con las disposiciones de la Ley Núm. 7 del 19 de julio de 1985, según enmendada, conocida como Ley de Certificación de Planos de Construcción, certifico que preparé el diseño eléctrico de este proyecto en conformidad con los códigos, patrones, normas y reglamentos aprobados por la AEE, La Junta de Planificación y la Oficina de Geniería de Permisos.

Digitally signed by
William Zapata
Colon
Date: 2017.04.15
15:50:23 -04'00'

AUTORIDAD DE ENERGÍA ELÉCTRICA DE PUERTO RICO

ENDOSO

NOMBRE DE PROYECTO: EDIFICIO DE DIEGO #73

NÚMERO DE PROYECTO: 00-1-338

ENDOSADO POR		REVISIÓN	FECHA
	Digitally signed by José Julio	1	
	Trujillo Figueroa	2	
	Location: INGENIERÍA	3	
	DISTRIBUCIÓN SAN JUAN	4	
Date: 2017.06.08 10:53:57 -04'00'			

1. La AEE endosa el diseño eléctrico mostrado en estos planos de construcción basándose en la certificación suministrada por el diseñador en cumplimiento con la Ley Núm. 7 del 19 de julio de 1985, según enmendada.
2. La AEE no asume responsabilidad sobre el diseño certificado. El endoso por parte de la AEE no releva al diseñador de la responsabilidad profesional que asume al certificar estos planos. Este endoso no releva al constructor ni al inspector de obra privado de cumplir con las disposiciones del Código Eléctrico Nacional, Código Eléctrico Nacional de Seguridad, códigos, patrones, normas y reglamentos vigentes de la AEE y de otras agencias de gobierno, así como leyes federales y estatales, vigentes al inicio de las obras.
3. El presente endoso tiene vigencia de dos años. De iniciar las obras eléctricas dentro de este término, mediante notificación previa a la AEE, el endoso mantendrá su vigencia hasta la terminación de las mismas. En caso que no se certifique obra eléctrica en ese periodo, este endoso perderá su vigencia.



SCALE: N.T.S.

ONE LINE LEGEND:

- ① 300KVA THREE PHASE PAD MOUNTED TRANSFORMER 13.2KV DELTA PRIMARY 120/208V WYE SECONDARY, RADIAL FEED, DEAD FRONT, BAYONET TYPE FUSES, SECONDARY MAIN BREAKER 800 AMPS-3P-50KIA. STAINLESS STEEL 304 GAGE 14 ENCLOSURE. TRANSFORMER MUST COMPLY WITH P.R.E.P.A. LATEST "COMUNICADO" 15-03 OF LOW LOSSES IN COMPLIANCE WITH DOE 2016.
- ② METERBANK MB-1 (SEE SCHEDULE).
- ③ EXISTING MANHOLE TO SERVE AS POINT OF CONNECTION. ALL WORK IN THIS MANHOLE BY P.R.E.P.A. AT OWNER'S EXPENSES.
- ④ NEW CONCRETE MANHOLE P.R.E.P.A. STANDARD URD-31. PROVIDE HEAVY DUTY TRAFFIC COVER. COORDINATE EXACT LOCATION OF MANHOLE WITH SAN JUAN "SUPERINTENDENTE DE DISTRIBUCION".
- ⑤ 3(EA) 15KV 600 AMPS-4 WAY PRIMARY CONNECTION BOX.
- ⑥ 3(EA) LOAD BREAK ELBOW 200 AMPS #2 15KV SILICONE RUBBER TYPE.
- ⑦ 3(EA) 10KV LIGHTNING ARRESTER ELBOW SILICONE RUBBER TYPE.
- ⑧ 2 SETS OF 4 #600 MCM THWN-2 IN 4" PVC SCH 40 CONDUIT. PROVIDE ONE 4" SPARE CONDUIT CAPPED AT BOTH ENDS. SEE TRENCH SECTION CC.
- ⑨ 1 #3/0 THW IN 1" C GROUND.
- ⑩ EXOTHERMIC CONNECTION #3/0 CABLE-CABLE TO 3/4" ROD.
- ⑪ 3/4" x 10' COPPERWELD GROUND ROD.
- ⑫ 3" EMPTY CONDUIT W/GALVANIZED FISHWIRE.
- ⑬ 2" EMPTY CONDUIT W/GALVANIZED FISHWIRE.
- ⑭ 4 #2 THWN-2 & 1 #8 THW IN 2" CONDUIT.
- ⑮ COMMON AREAS PANELBOARD (SEE SCHEDULE).
- ⑯ EMPTY CONDUIT CAPPED AT END.
- ⑰ EXISTING LOAD BREAK. ELBOW TO REMAIN.
- ⑱ EXISTING FEEDER TO REMAIN.

—ooo— NEW UNDERGROUND PRIMARY FEEDER CONSISTING OF 3 #2 15KV TRXLPE SHIELDED LLDPE JACKET & 1 #2 XHHW IN 4" PVC SCH 40 CONDUIT. PROVIDE ONE SPARE 4" PVC SCH 40 CAPPED AT BOTH ENDS. ELECTRICAL CONTRACTOR ALSO TO INSTALL 2(EA) 6" PVC SCH 40. EMPTY CONDUITS TO BE SUPPLIED BY P.R.E.P.A., SEE TRENCH SECTION AA.

—•••— NEW UNDERGROUND PRIMARY FEEDER CONSISTING OF 3 #2 15KV TRXLPE SHIELDED LLDPE JACKET & 1 #2 XHHW IN 4" SCH 40 CONDUIT. PROVIDE ONE 4" PVC SCH 40 SPARE CONDUIT CAPPED AT BOTH ENDS. SEE TRENCH SECTION BB.

☐ EXISTING CONCRETE POLE TO REMAIN.

P.R.E.P.A. GENERAL NOTES:


- 1- THESE DRAWINGS COMBINED WITH THOSE DRAWINGS DEDICATED IN THE "OFICINA DE GERENCIA DE PERMISOS" 160P-360500E-SA.
- 2- PROJECT OWNER IS RESPONSIBLE TO NEGOTIATE AND OBTAIN ALL ENFORCEMENTS, PERMITS AND RIGHT OF WAY REQUIRED BY GOVERNMENT, STATE, MUNICIPAL, FEDERAL, AND PRIVATE ENTITIES REGARDING THE PROPOSED TYPE OF PROJECT.
- 3- PROJECT OWNER HAS TO HIRE THE SERVICES OF A LICENSED AND COLLECTED ENGINEER TO INSPECT THE ELECTRICAL CONSTRUCTION WORK IN ACCORDANCE WITH THE LAW OF JULY 1997, AS AMENDED, AND WITH THE CURRENT "AEE" "REGlamento de Certificación de Planos de Proyectos de Construcción Eléctrica". OWNER MUST NOTIFY "AEE" THE DESIGNATION OF THIS INSPECTOR PRIOR TO PROJECT COMMENCEMENT.
- 4- THE EXECUTION OF THE ELECTRICAL WORKS, AS DESIGNED IN THE DRAWINGS, SHOULD OBSERVE THE BEST PRACTICES FROM THE ELECTRICAL CONSTRUCTION INDUSTRY, IN ACCORDANCE TO THE STANDARDS AND REGULATIONS ADOPTED BY "AEE" AND RELATED AGENCIES, AND ALSO WITH THE NEC, NESC CODES AND ADOPTED IEEE, NFPA, NEMA, AND ANSI STANDARDS.
- 5- CONTRACTOR IS NOT AUTHORIZED TO MAKE VARIATIONS TO THIS DESIGN. THE CONTRACTOR IS RESPONSIBLE TO CONSULT WITH THE DESIGNER OR DRAWINGS INSPECTOR OF THIS PROJECT ANY DOUBT THAT ARISES IN THE DRAWINGS INTERPRETATION. IN THE EXECUTION OF THE PROPOSED WORK, EXISTING UTILITIES OR INFRASTRUCTURES OR ANY EXISTING FIELD CONDITIONS AND THOSE USED FOR DESIGN PURPOSES.
- 6- OWNER OR ELECTRICAL CONTRACTOR WILL NOTIFY "AEE" THE START OF THESE WORKS BY FILING AND HANDING IN THE FOLLOWING DOCUMENT: "NOTIFICACION DE COMIENZO DE PROYECTO" IN THE CORRESPONDING ENGINEERING DISTRIBUTION DEPARTMENT OF THE CORRESPONDING REGION, WITH AT AT LEAST FIFTEEN DAYS PRIOR TO THE PROPOSED DATE.
- 7- THE ELECTRICAL INSPECTOR AND ELECTRICAL CONTRACTOR ARE RESPONSIBLE TO ATTEND THE PRE-CONSTRUCTION MEETING, TO BE COORDINATED WITH THE CORRESPONDING REGION ENGINEERING DISTRIBUTION DEPARTMENT.
- 8- ALL WORK TO BE PERFORMED IN ENERGIZED LINES, INCLUDING THE CONNECTION OF THIS PROJECT, HAS TO BE MADE BY "AEE", THE PROPOSER HAS TO PROVIDE ALL EQUIPMENT, MATERIALS, AND LABOR COSTS. THE PROPOSER HAS TO REQUEST "AEE" AN ESTIMATE FOR THESE WORKS WHICH WILL BE VALID FOR THREE MONTHS AFTER ITS EXPEDITION.
- 9- IT IS PROHIBITED TO PERFORM ANY TYPE OF WORK IN THE ELECTRICAL RIGHT OF WAY STRIP WITHOUT WRITTEN AUTHORIZATION FROM "AEE".
- 10- "AEE" WILL NOT APPROVE PROJECT CONNECTIONS WITH CONDITIONS THAT VIOLATES RIGHT OF WAYS OR THAT DO NOT COMPLY WITH REQUIRED SECURITY CLEARANCES.

P.R.E.P.A. SYSTEMS NOTES:

- 1- PROJECT OWNER IS RESPONSIBLE TO PERFORM TESTS TO PRIMARY AND SECONDARY CABLES INCLUDING ITS TERMINATIONS, THESE TEST RESULTS HAS TO BE IN ACCORDANCE TO ESTABLISHED "AEE" PARAMETERS FOR THEM, THESE TESTS HAS TO BE PERFORMED IN COORDINATION WITH A REPRESENTATIVE FROM THE INSPECTION SERVICE OF THE CORRESPONDENT "AEE" ENGINEERING DISTRIBUTION DEPARTMENT.
- 2- DURING CABLE INSTALLATION, IT MUST BE PROTECTED AGAINST ABRASIONS AND HUMIDITY. CONTRACTOR IS RESPONSIBLE OF INSTALLING THE CABLE USING THE RECOMMENDED PULLING PRACTICES SO THAT THE TENSION SPECIFIED FOR THE CABLE IS NOT EXCEEDED.
- 3- MANHOLES THAT ARE TO BE INSTALLED IN GREEN AREAS, HAS TO BE PROTECTED BY A REINFORCED CONCRETE AS PER STANDARD URD-52.
- 4- ON THOSE CASES WHERE THE PROJECT IS LOCATED LESS THAN A MILE AWAY FROM SALT WATER BODIES, ASCENDING CONDUIT HAS TO BE PVC SCH 80 OR FIBERGLASS, AS APPROVED BY "AEE".
- 5- THE CONDUIT TRENCHES OF THE UNDERGROUND SYSTEM WILL BE INSPECTED BY "AEE" PRIOR TO BE COVERED AND COMPACTED.
- 6- ALL EXPOSED "BANCADA" WHICH IS EXPOSED TO VEHICULAR TRAFFIC HAS TO BE PROTECTED WITH CONCRETE. ALL THOSE NEAR INSTALLATIONS AND OTHER UTILITIES WILL HAVE A MINIMUM CLEARANCE OF THIRTEEN INCHES FROM IT.
- 7- THE QUANTITY OF REPLACEMENT FUSES PROVIDED BY CONTRACTOR, WILL BE THE SAME AS THOSE INSTALLED IN EACH SUBSTATION.
- 8- CONNECTORS USED TO GROUND CONNECT ANTENNAS AND SUBSTATIONS WILL BE THERMO-WELD OR COMPRESSION.
- 9- CONTRACTOR WILL PROVIDE FISHWIRE IN EVERY SPARE CONDUIT.
- 10- ALL DISTRIBUTION SYSTEM WILL HAVE A MAXIMUM GROUND RESISTANCE OF 10 OHMS. ALL POLES ARE INSTALLED TO CONNECT TO GROUND THE NEUTRAL OF EVERY FOUR POLES OR EVERY 1,000 FEET AND IN EVERY TRANSFORMER.
- 11- EVERY CONCRETE BASE FOR EACH POLE HAS TO INCLUDE TWO SPARE CONDUITS FOR FUTURE USE, AS REQUIRED BY "AEE".
- 12- POLE BASES HAS TO BE INSPECTED BY "AEE" IN THEIR CONSTRUCTION.

P.R.E.P.A. SPECIAL NOTES:

- PROJECT OWNER WILL CONTRIBUTE TO "AEE":
- ☐ THE AMOUNT OF _____ FOR IMPROVEMENTS TO EXISTING ELECTRICAL SYSTEM.
- ☒ THE REQUIRED WORKS IN THE EVALUATION OF THIS PROJECT ON LETTER OF APRIL 6, 2017.
- THIS CONTRIBUTION WILL BE MADE AS PROPOSED LOAD IN ACCORDANCE WITH THE ACTUAL "REGLAMENTO PARA DETERMINAR Y COBRAR LAS APORTACIONES DE PERSONAS O INSTITUCIONES EN PROYECTOS DE DESARROLLO". CONTRIBUTION MUST SUBMIT EVIDENCE OF PAYMENT TO THE SAN JUAN "ESTUDIOS Y ESTIMADOS" OFFICE THREE MONTHS PRIOR TO START OF WORK.
- 2- "AEE" WILL NOT CONNECT THE PROJECT TO ITS ELECTRICAL SYSTEM UNTIL THE OWNER ESTABLISHES THE REQUIRED RIGHT OF WAY, EITHER INSIDE AND OUTSIDE THE PROJECT LIMITS.
- 3- THE INSTALLATION OF METERING SYSTEMS HAS TO BE COORDINATED WITH THE "OFICINA DE MEDICION" OF THE CORRESPONDING REGION. THE ELECTRICAL CONTRACTOR MUST BE SURE TO CONSULT THE OFFICE REGARDING EQUIPMENT AND MATERIALS TO BE USED AND ALSO THE LOCATION OF EQUIPMENT.
- 4- THE INSTALLATION OF SUBSTATIONS, TRANSFORMERS, AND OTHER ELECTRICAL EQUIPMENT OVER SEWAGE SYSTEMS, WATER LINES, OR ANY OTHER UTILITY IS PROHIBITED.
- 5- EXACT POINT OF CONNECTION, DETAILS, AND CONNECTION COSTS TO BE COORDINATED WITH THE SAN JUAN "SUPERINTENDENTE DE INGENIERIA DE DISTRIBUCION".
- 6- AS PART OF PROJECT, CONTRACTOR TO INCLUDE THE REMOVAL OF EXISTING 25KVA PAD MOUNTED TRANSFORMER, PRIMARY FEEDER, AND RELATED EQUIPMENT WORK IN EXISTING POLE BY P.R.E.P.A. @ OWNER'S EXPENSES.

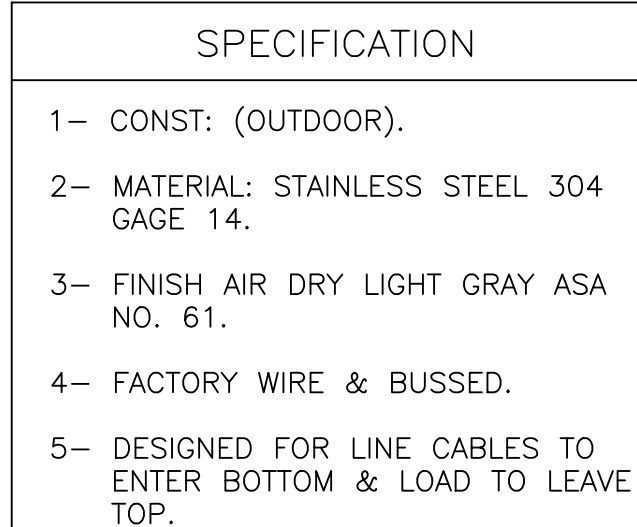

②	METERBANK MB-1					
800 AMPS-3P-4W-120/208V-35 KIAC FULLY RATED COPPER BUS BARS N-3R STAINLESS STEEL ENCLOSURE, PROVIDE NEUTRAL & GROUND BAR. MUST COMPLY WITH P.R.E.P.A. REQUIREMENTS. MANUFACTURER: AKM INDUSTRIES.						
	DESCRIPTION					
(A)	800 AMPS-3P-250V MAIN BREAKER					
(B)	IDENT	METER AMPS	METER TYPE	BREAKER AMPS	POLES	LOAD
	1	200	7 JAWS-3PH	200	3	1ST FLOOR LOCAL 4
	2	200	7 JAWS-3PH	200	3	1ST FLOOR LOCAL 3
	3	100	7 JAWS-3PH	100	3	COMMON AREAS
	4	200	7 JAWS-3PH	200	3	1ST FLOOR LOCAL 1
	5	200	7 JAWS-3PH	200	3	1ST FLOOR LOCAL 2
(C)	6	100	7 JAWS-3PH	100	3	2ND FLOOR LOCAL 5
	7	100	7 JAWS-3PH	100	3	2ND FLOOR LOCAL 6
	8	100	7 JAWS-3PH	100	3	2ND FLOOR LOCAL 7
	9	100	7 JAWS-3PH	100	3	2ND FLOOR LOCAL 8
	10	200	SPACE ONLY	--	--	--

PANELBOARD DESIGN: PC				100 AMPS
EQUAL TO CUTLER HAMMER				MAIN LUGS ONLY
POWERLINE PRL-1 SERIES				10 KIAC
VOLTAGE: 120/208V-3PH-4W				FLUSH MOUNTED
COPPER BUS BARS				N-1 ENCLOSURE
PROVIDE NEUTRAL & GROUND BAR				

CKT	BREAKER			DESCRIPTION
	FRAME	SIZE	POLES	
1,3,5	100	20	1	FUTURE
2-24	100	--	1	SPACES

CERTIFICACIÓN DEL DISEÑO

- Certifico que soy Ingeniero, agrimensor o arquitecto, licenciado y colegiado, y que estoy autorizado por el dueño del proyecto a presentar estos planos de construcción ante la AEE.
- En armonía con las disposiciones de la Ley Núm. 7 del 19 de julio de 1985, según enmendada, conocida como Ley de Certificación de Planos de Construcción, certifico que preparé el diseño eléctrico de este proyecto en conformidad con los códigos, patrones, normas y reglamentos aprobados por la AEE, la Junta de Planificación y la Oficina de Geniería de Permisos.



FIRMA DEL DISEÑADOR

Digitally signed by
William Zapata
Colón
Date: 2017.04.15
15:50:51 -04'00'

AUTORIDAD DE ENERGÍA ELÉCTRICA DE PUERTO RICO
ENDOSO

NOMBRE DE PROYECTO: EDIFICIO DE DIEGO #73

CARGA (kVA): 300(25kVA EXISTING)

NÚMERO DE PROYECTO: 00-1-338



ENDOSADO POR

Digitally signed by José Julio
Trujillo Figueroa
Location: INGENIERÍA
DISTRIBUCIÓN SAN JUAN
Date: 2017.06.08 10:53:06 -04'00'

REVISIÓN	FECHA
1	
2	
3	
4	

- La AEE endosa el diseño eléctrico mostrado en estos planos de construcción basándose en la certificación sometida por el diseñador en cumplimiento con la Ley Núm. 7 del 19 de julio de 1985, según enmendada.
- La AEE no asume responsabilidad sobre el diseño certificado. El endoso por parte de la AEE no releva al diseñador de la responsabilidad profesional que asume al certificar estos planos. Este endoso no releva al constructor ni al inspector de obra privada de cumplir con las disposiciones del Código Eléctrico Nacional, Código Eléctrico Nacional de Seguridad, códigos, patrones, normas y reglamentos vigentes de la AEE y de otras agencias de gobierno, así como leyes federales y estatales, vigentes al inicio de las obras.
- El presente endoso tiene vigencia de dos años. De iniciar las obras eléctricas dentro de este término, mediante notificación previa a la AEE, el endoso mantendrá su vigencia hasta la terminación de las mismas. En caso que no se certifique obra eléctrica en ese periodo, este endoso perderá su vigencia.

YO, WILLIAM ZAPATA COLON, 12619, CERTIFICADO QUE SOY EL PROFESIONAL, QUE DESERO ESTOS PLANOS Y LAS ESPECIFICACIONES COMPLEMENTARIAS. TAMBIEN CERTIFICO QUE ENTENDIENDO QUE DICHOS PLANOS Y ESPECIFICACIONES CUMPLEN CON LAS DISPOSICIONES APPLICABLES DEL REGLAMENTO CONJUNTO Y LAS DISPOSICIONES APPLICABLES DE LOS ORDENOS Y DECRETOS DE LAS AGENCIAS DE REGULATORIOS, RECONOZCO QUE CUALQUIER DECLARACION FALSA O FALSIFICACION DE LOS REGISTROS QUE HAYA PRODUCIDO SIN CONOCIMIENTO O POR OTRAS PERSONAS POR MI, MIS AGENTES O EMPLEADOS, O POR OTRAS PERSONAS CON MI CONOCIMIENTO, ME HACEN RESPONSABLE DE CUALQUIER ACCION JUDICIAL Y DISCIPLINARIA POR LA SOBRE Y OTRAS VIOLACIONES DE LA LEY DE PARTICIPACION EN LOS PROCEDIMIENTOS DE CERTIFICACION PROFESIONAL EN LA OBRAS.

DE DIEGO #73 SAN JUAN, PUERTO RICO	
NEW ELECTRICAL SUBSTATION	
SHEET NUMBER E-2	SHEET TITLE: 1ST FLOOR PROPOSED COMMERCIAL SPACES


[illegible]

DRAWING BY: WILLIAM ZAPATA COLON			
LICENSE NO:			
12619			
CHECKED BY			
W.Z.C.			
DATE:			
DECEMBER 2016			
SHEET No.			
OF			
1			1

SHEET:

E-2

[illegible]

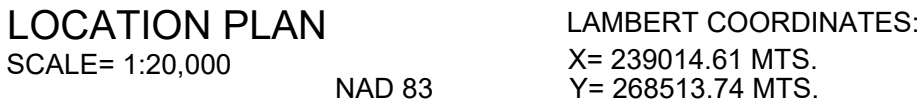

P.O. Box 913
Trujillo Alto, P.R. 00977-0913
Phone: 787-568-1829/787-219-0209
E-Mail: williamzapata@yahoo.com

YO, WILLIAM ZAPATA COLON, 19619, CERTIFICADO QUE SON LAS DISPOSICIONES COMPLEMENTARIAS DE LOS DISEÑOS PLANOS Y LAS ESPECIFICACIONES COMPLEMENTARIAS. TAMBIEN CERTIFICO QUE ENTENDIENDO QUE DICHO PLANOS Y ESPECIFICACIONES CUMPLEN CON LAS DISPOSICIONES APPLICABLES DEL REGLAMENTO CONJUNTO Y LAS DISPOSICIONES APPLICABLES DE LOS REGLAMENTOS Y CODIGOS DE LA CIUDAD DE SAN JUAN, PUERTO RICO, RECONOZCO QUE CUALQUIER DECLARACION FALSA O FALSIFICACION DE LOS HECHOS QUE SE HAYAN PRODUCIDO SIN CONOCIMIENTO O POR NEGLIGENCIA YA SEA POR MI, MIS AGENTES O EMPLEADOS, O POR OTRAS PERSONAS CON MI CONOCIMIENTO ME HACEN RESPONSABLE DE CUALQUIER ACCION JUDICIAL Y DISCIPLINARIA POR LA CORTE Y OTRAS AUTORIDADES COMPETENTES PARA LA PARTICIPACION EN LOS PROCEDIMIENTOS DE CERTIFICACION PROFESIONAL EN LA OBRA.



SCALE: N.T.S.

1. Certificado que soy ingeniero, agrimensor o arquitecto, licenciado y colegiado, y que estoy autorizado por el dueño del proyecto a presentar estos planos de construcción ante la AEE.
2. En armonía con las disposiciones de la Ley Núm. 7 del 19 de julio de 1985, según enmendada, conocida como Ley de Certificación de Planos de Construcción, certifico que preparé el diseño eléctrico de este proyecto en conformidad con los códigos, patrones, normas y reglamentos aprobados por la AEE, La Junta de Planificación y la Oficina de Genecia de Permisos.



Digitally signed by
William Zapata
Colon
Date: 2017.04.15
15:51:30 -04'00'

NOMBRE DE PROYECTO: EDIFICIO DE DIEGO #73

NOMBRE DE PROYECTO: EDIFICIO DE DIEGO #73

NÚMERO DE PROYECTO: 00-1-338 CARGA (kVA): 300(25KVA EXISTING

NÚMERO DE PROYECTO: 00-1-338 CARGA (kVA): 300(25KVA EXISTING

Digitally signed by José Julio
Trujillo Figueroa
Location: INGENIERÍA
DISTRIBUCIÓN SAN JUAN
Date: 2017.06.08 10:56:07 -04

Date: 2017.06.08 10:56:07 -04

1. La AEE endosa el diseño eléctrico mostrado en estos planos de construcción basándose en la certificación sometida por el diseñador en cumplimiento con la Ley Núm. 17 del 19 de julio de 1988, según enmendada.
2. La AEE no asume responsabilidad sobre el diseño certificado. El endoso por parte de la AEE no releva al diseñador de la responsabilidad profesional que asume al certificar estos planos. Este endoso no releva al constructor ni al inspector de obra privado de cumplir con las disposiciones del Código Eléctrico Nacional, Código Eléctrico Nacional de Seguridad, Códigos, patrones, normas y regulaciones vigentes de la AEE y de otras agencias de gobierno, así como leyes federales y estatales, vigentes al inicio de las obras.
3. El presente endoso tiene vigencia de dos años. De iniciar las obras eléctricas dentro de este término, mediante notificación previa a la AEE, el endoso mantendrá su vigencia hasta la terminación de las mismas. En caso que no se certifique obra eléctrica en ese periodo, este endoso perderá su vigencia.

[illegible]

DRAWING BY:

LICENSE NO:

12619	CHECKED BY
-------	------------

DATE:

SHEET

ES-1