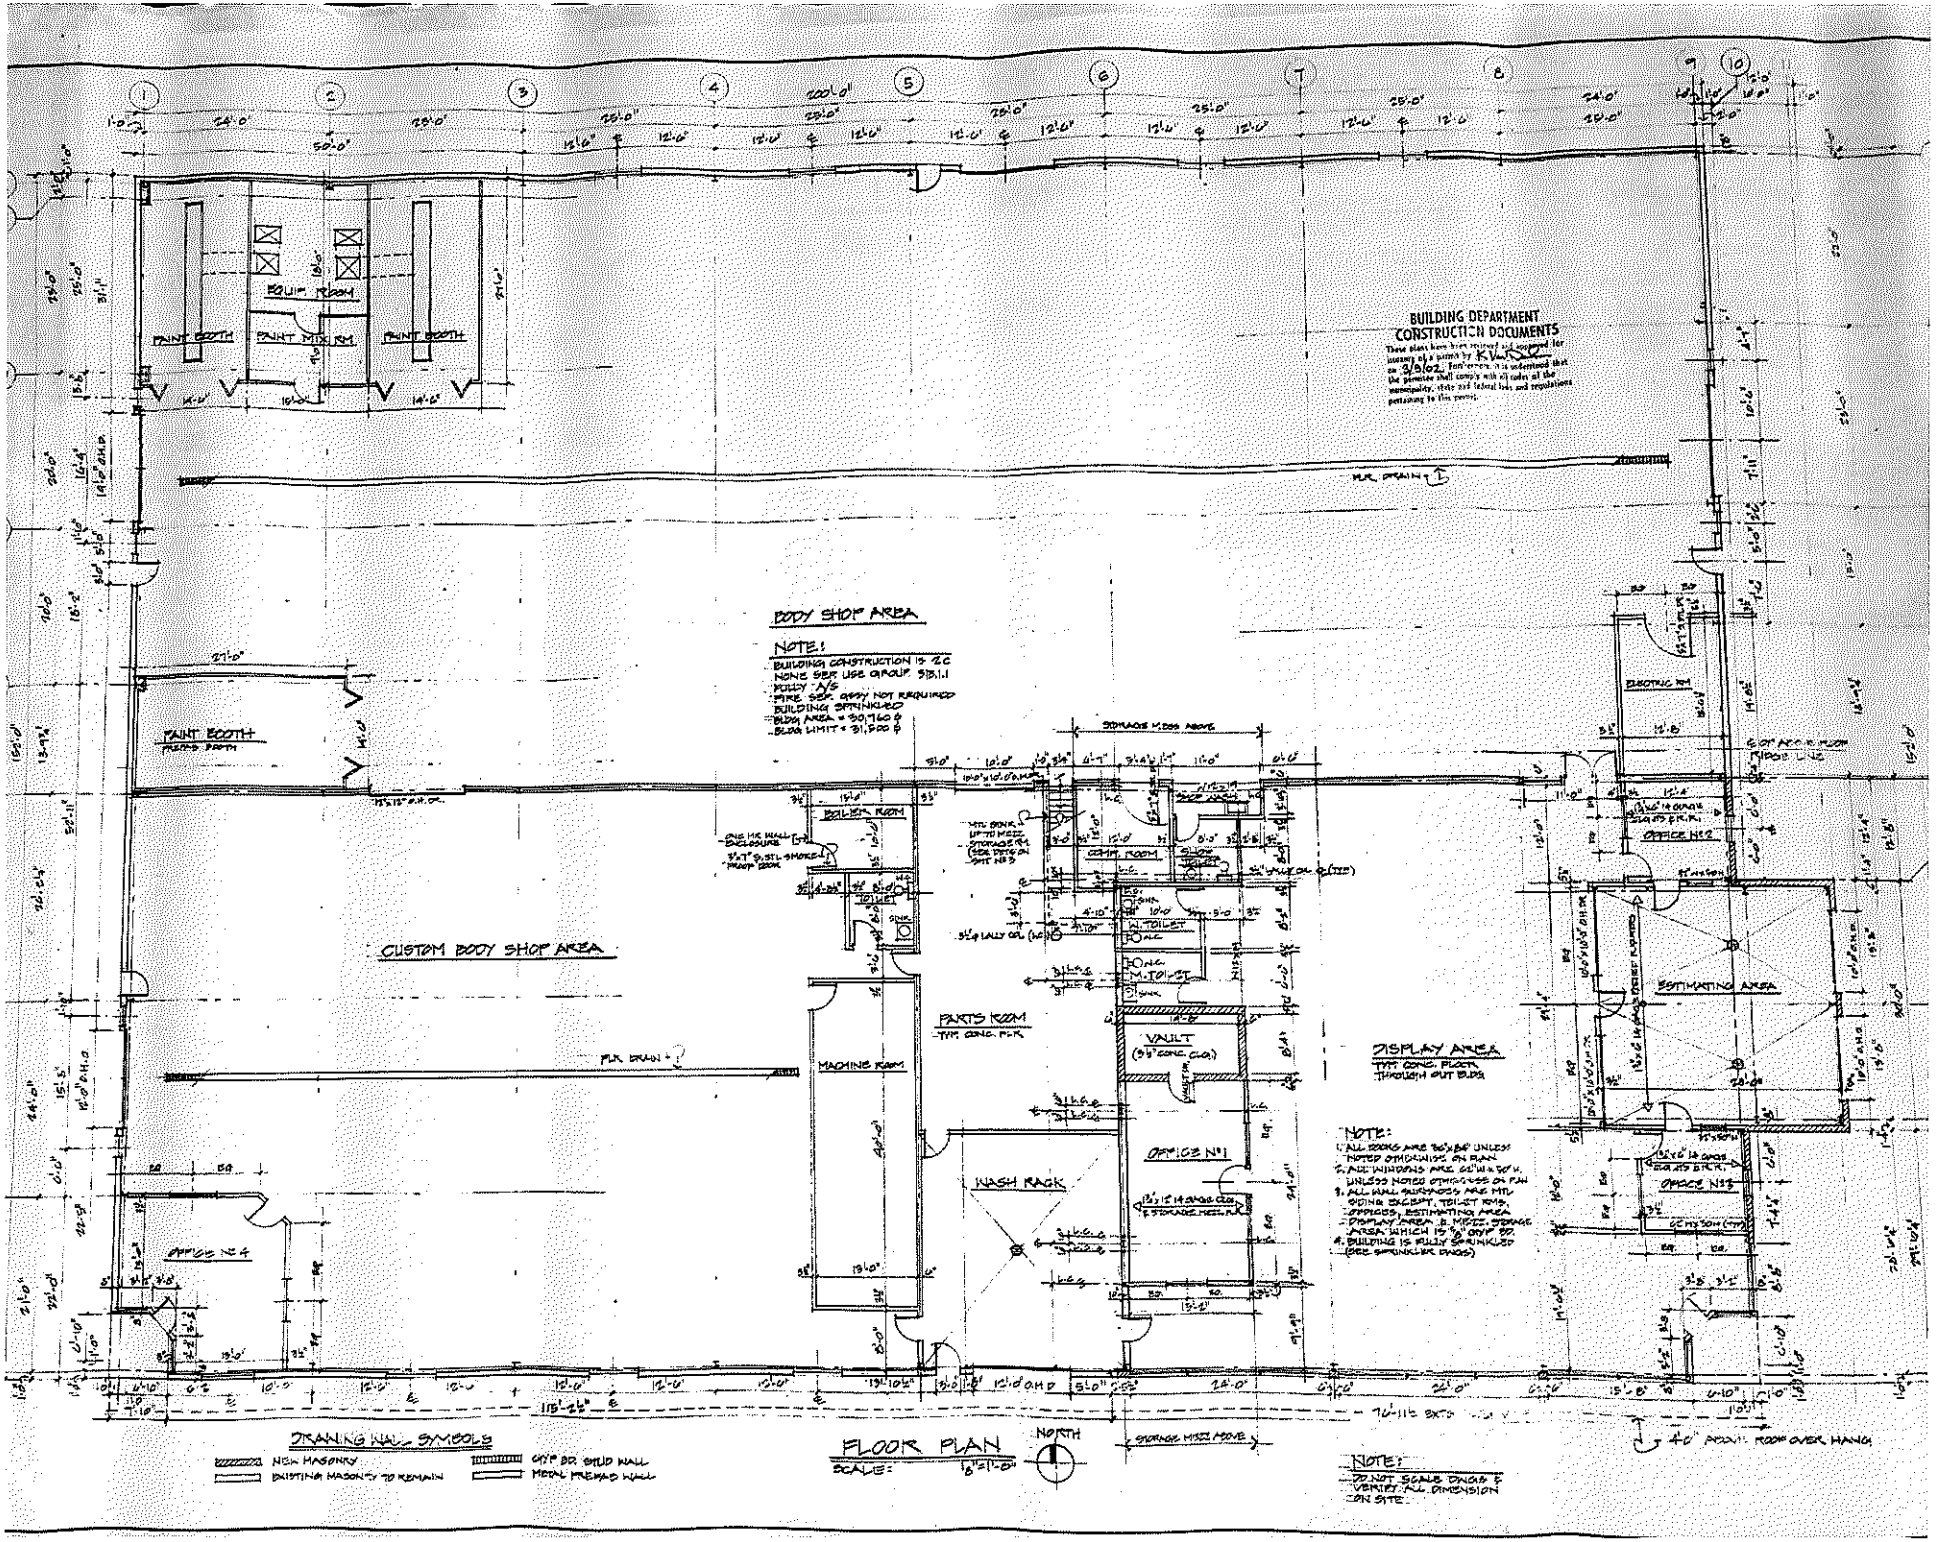

BUILDING DEPARTMENT
CONSTRUCTION DOCUMENTS
BODY SHOP AREA
NOTE!
BUILDING CONSTRUCTION IS 2C
NONE SEP USE GROUP S3.1.1
FULLY N/S
FIRE SEP. APPY NOT REQUIRED
BUILDING SPRINKLED
BLDG AREA = 30,760 ft
BLDG LIMIT = 31,500 ft
CUSTOM BODY SHOP AREA
PAINT BOOTH
PAINT MIX
EQUIP. ROOM
PARTS ROOM
VAULT
MACHINE ROOM
WASH RACK
OFFICE N°1
OFFICE N°2
OFFICE N°3
OFFICE N°4
ESTIMATING AREA
DISPLAY AREA
NOTE:
DRAWING WALL SYMBOLS
NEW MASONRY
EXISTING MASONRY TO REMAIN
FLOOR PLAN
SCALE: 1/8"=1'-0"
NORTH
NOTE:
DO NOT SCALE DRAWINGS &
VERIFY ALL DIMENSION
ON SITE.