
1077 | OFFICE FLOOR PLAN

12' x 70' overall | 840 SF nominal area

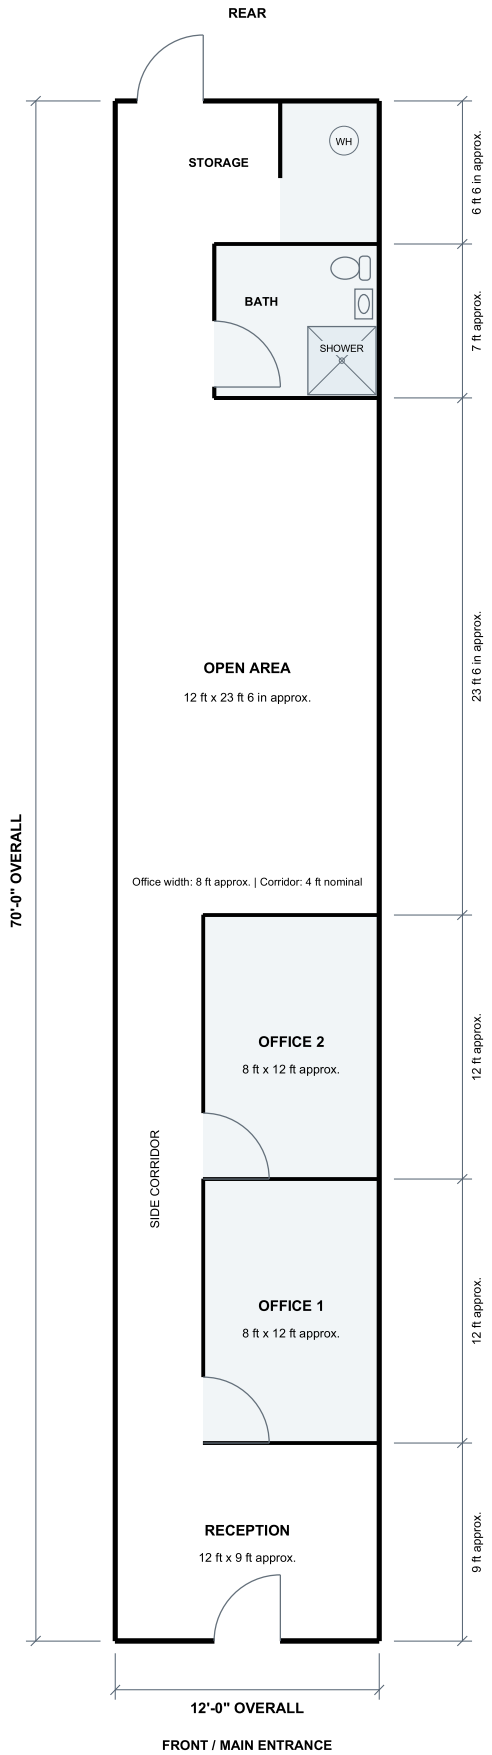

SCALE: 1/4" = 1'-0" on 11" x 24" sheet. Print at 100% / Actual Size.

Open-area length: 5-7/8 in x 4 = 23 ft 6 in. Office width: 2 in x 4 = 8 ft.

Bathroom fixtures schematic; shower size, clearances and accessibility to be verified.

Other dimensions estimated from scan proportions; wall thickness excluded. Field verify.