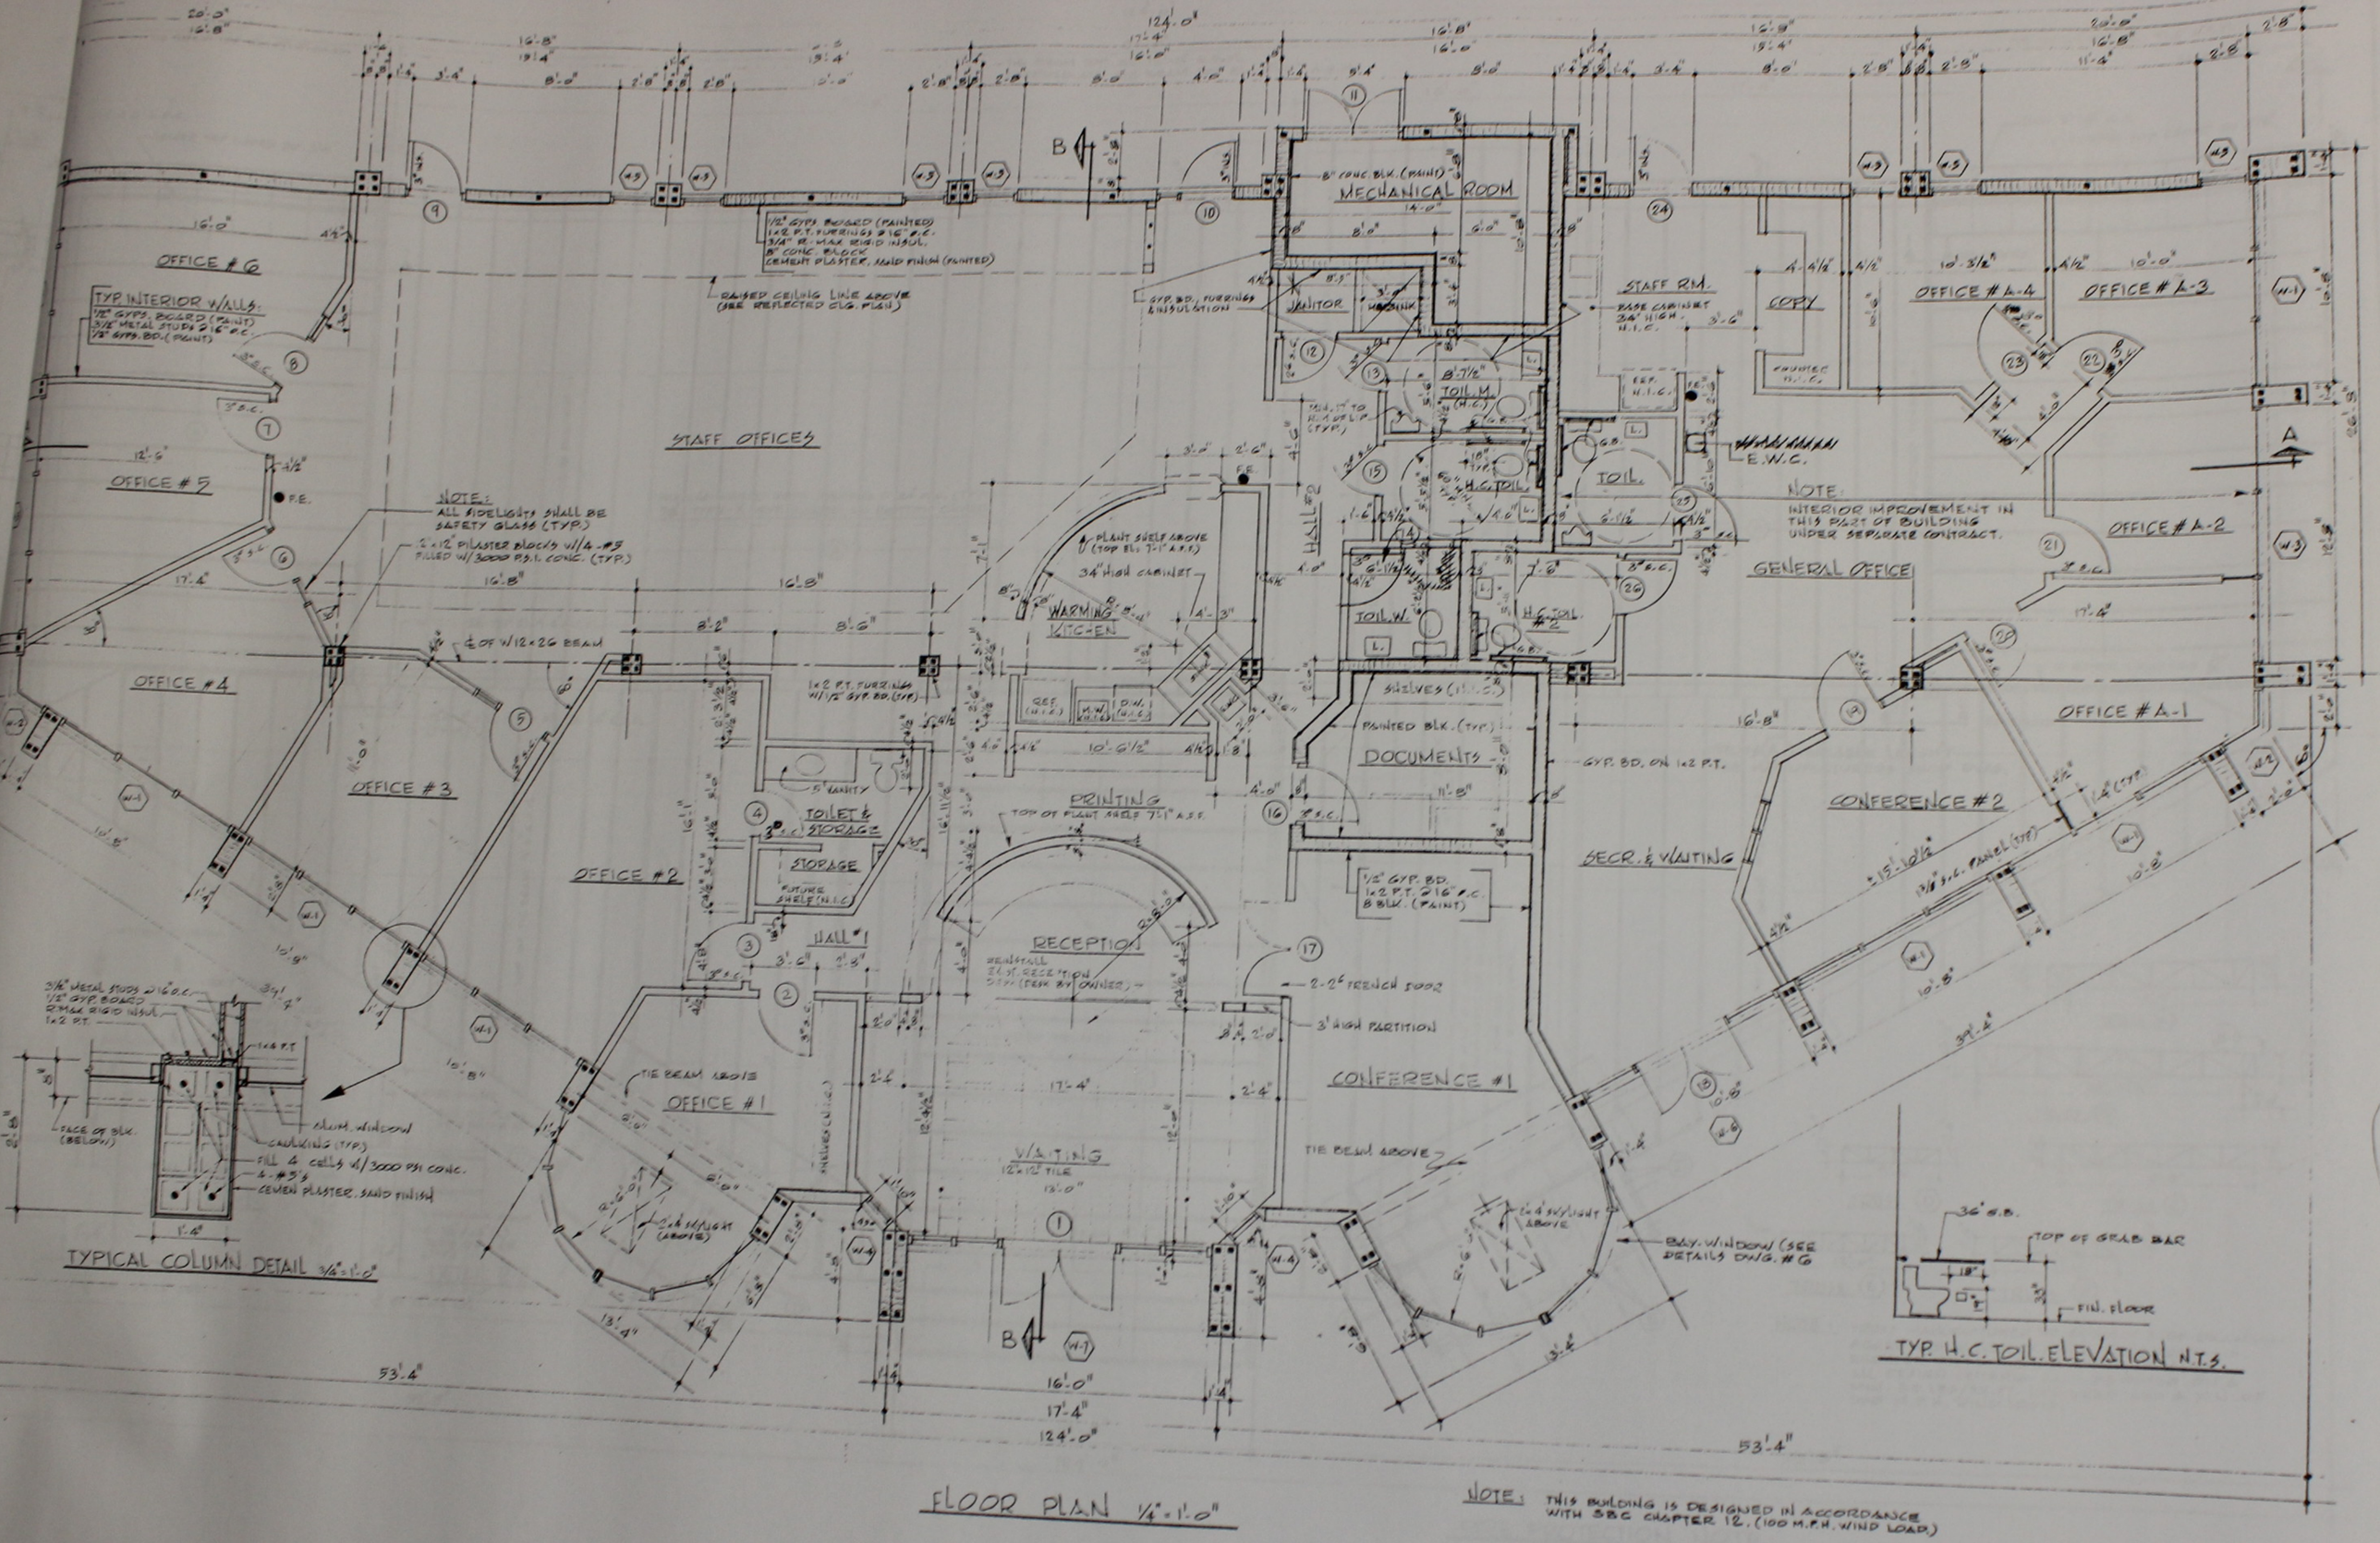
MECHANICAL ROOM
STAFF OFFICES
OFFICE #6
OFFICE #5
OFFICE #4
OFFICE #3
OFFICE #2
OFFICE #1
OFFICE #A-4
OFFICE #A-3
OFFICE #A-2
OFFICE #A-1
STAFF RM.
COPY
JANITOR
TOIL.
TOIL.W.
H.C. TOIL.
GENERAL OFFICE
DOCUMENTS
PRINTING
RECEPTION
WARMING KITCHEN
TOILET & STORAGE
STORAGE
HALL #1
HALL #2
WAITING
CONFERENCE #1
CONFERENCE #2
SECR. & WAITING
TYP. INTERIOR WALLS
NOTE: ALL SIDELIGHTS SHALL BE SAFETY GLASS (TYP.)
NOTE: INTERIOR IMPROVEMENT IN THIS PART OF BUILDING UNDER SEPARATE CONTRACT.
TYPICAL COLUMN DETAIL 3/4"=1'-0"
TYP. H.C. TOIL. ELEVATION N.T.S.
FLOOR PLAN 1/4"=1'-0"
NOTE: THIS BUILDING IS DESIGNED IN ACCORDANCE WITH SBC CHAPTER 12. (100 M.P.H. WIND LOAD)