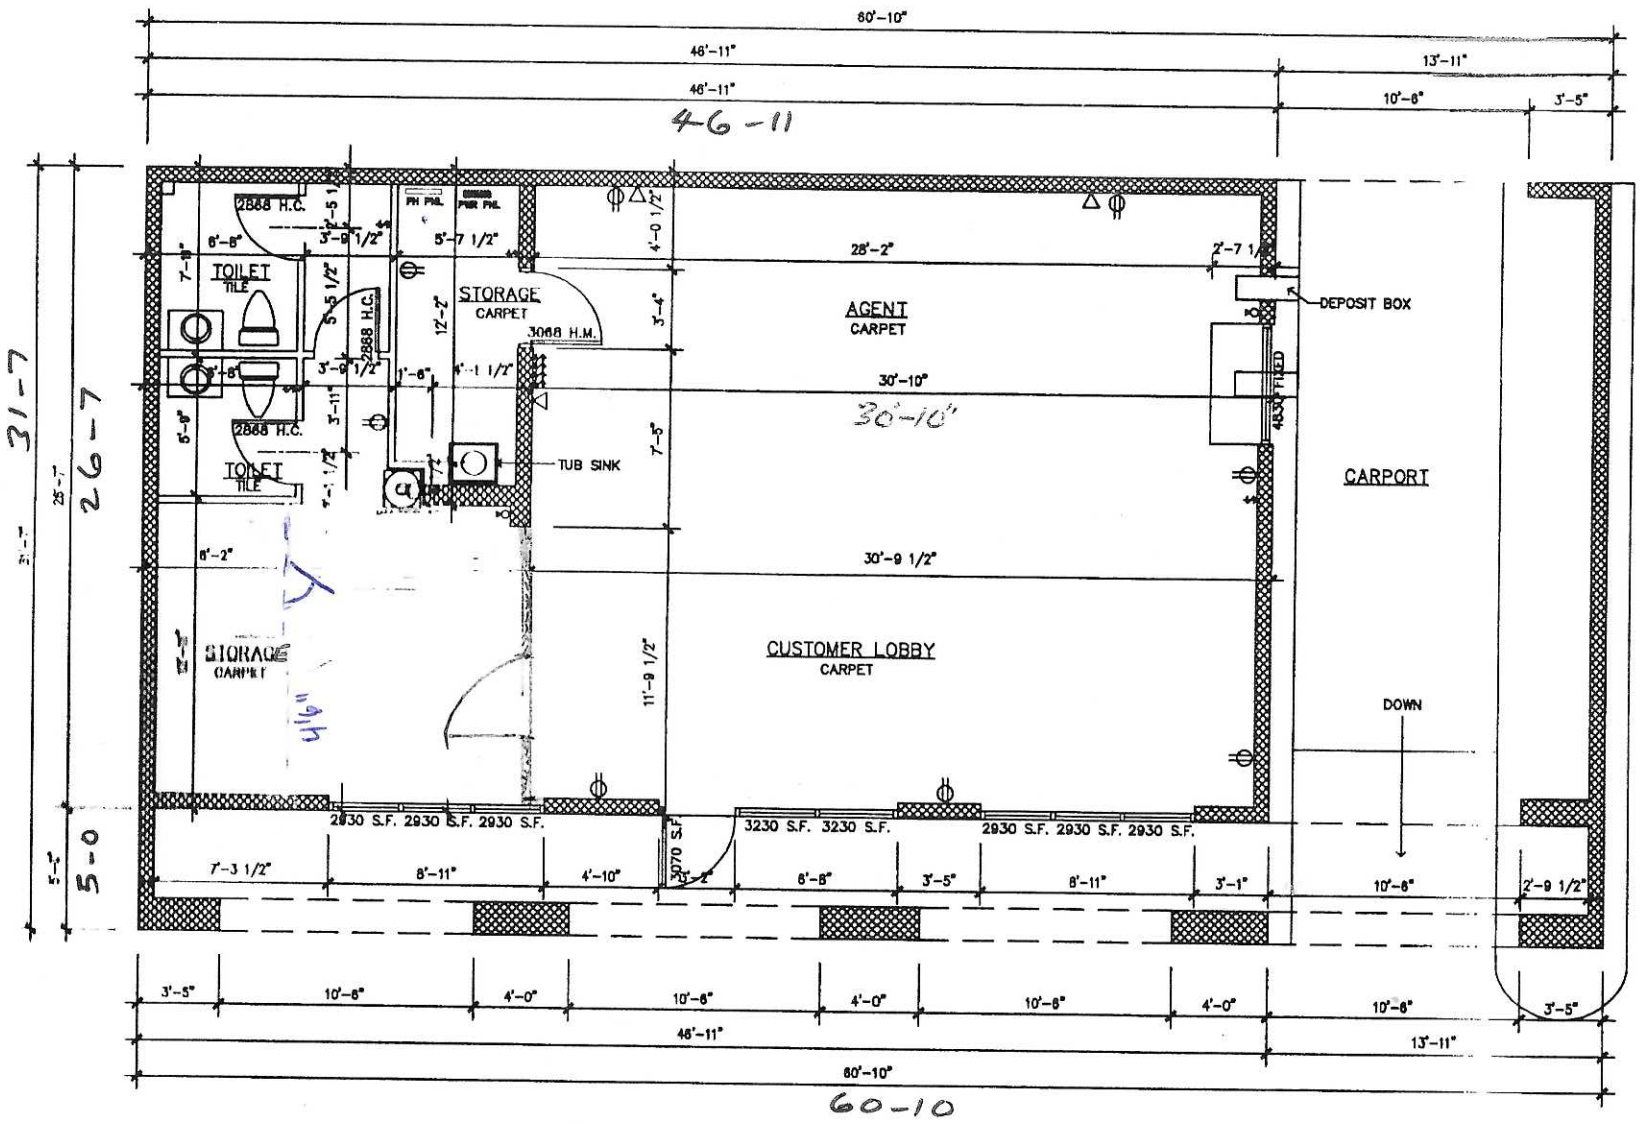

EXISTING FLOOR AND ELECTRICAL PLAN

SCALE: 1/8" = 1'-0"

1,247 S.F.

1227