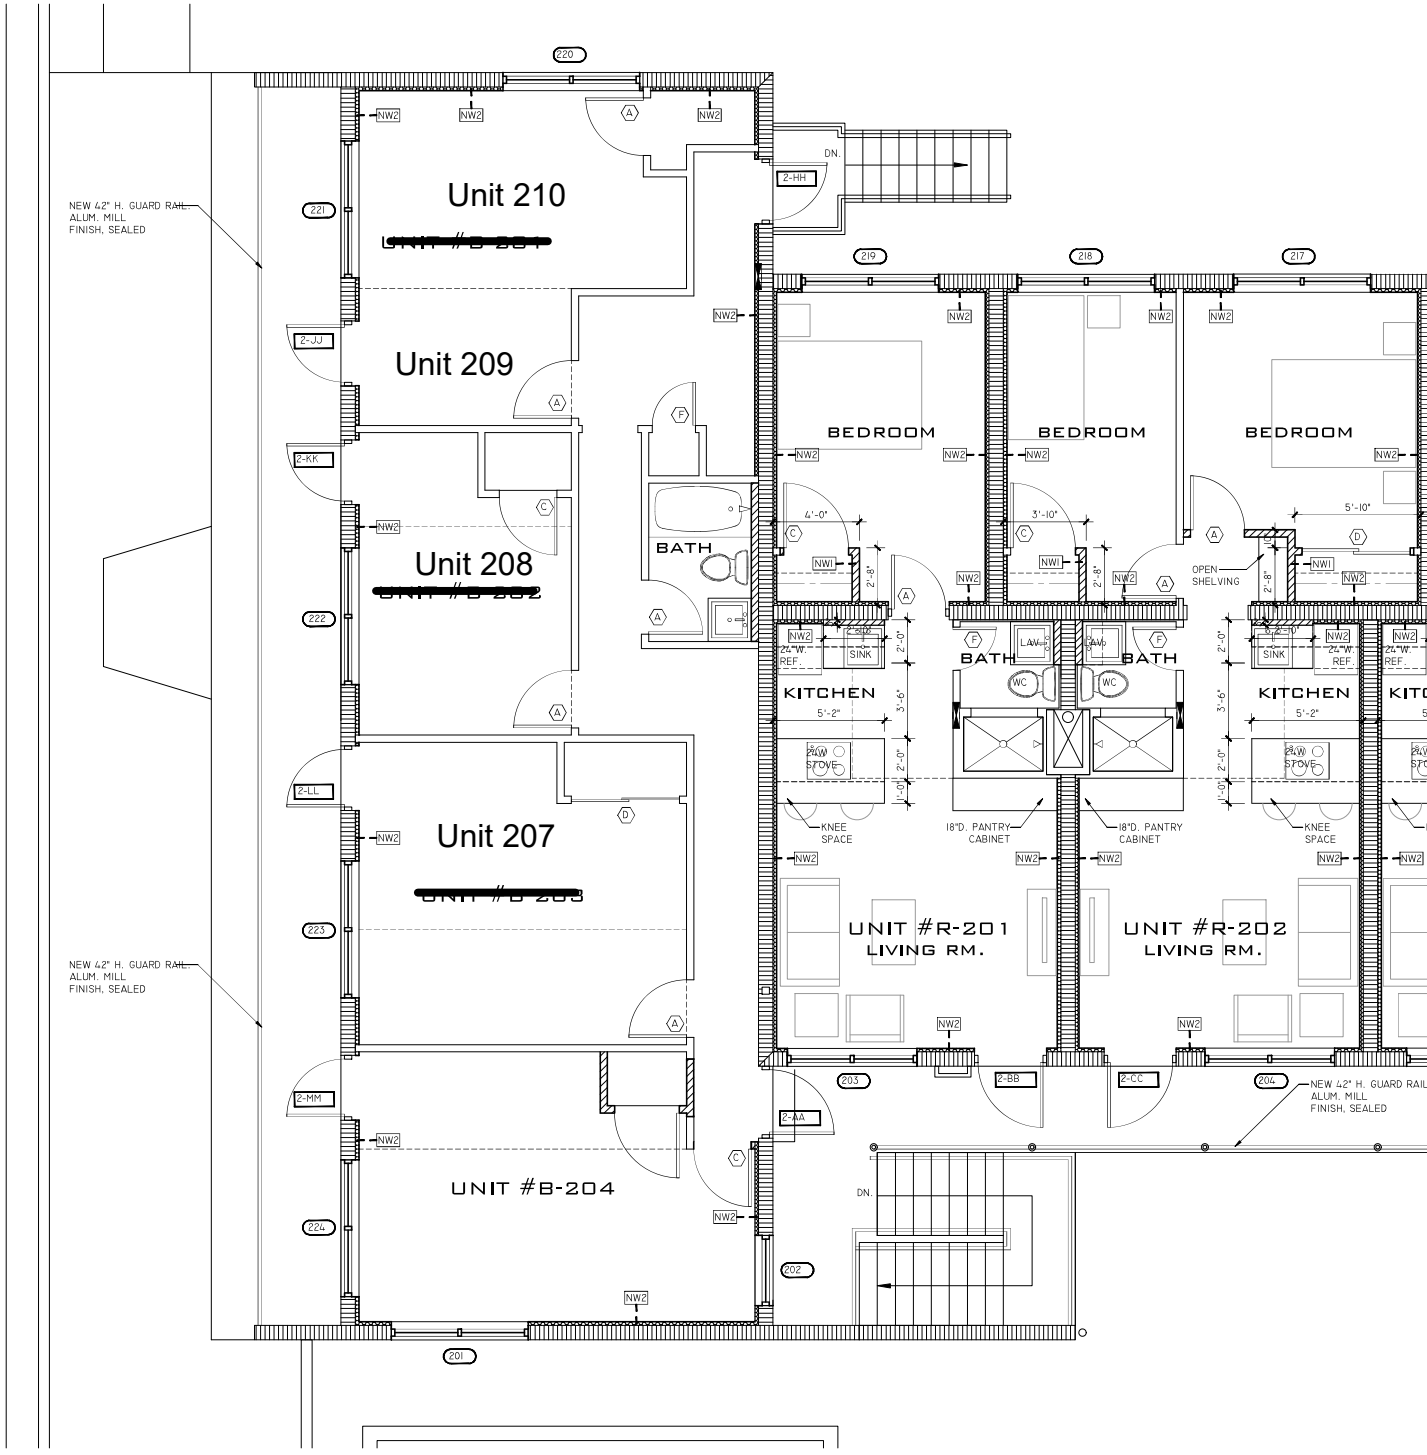
Unit 210
~~UNIT #B-201~~
Unit 209
Unit 208
~~UNIT #B-202~~
Unit 207
~~UNIT #B-203~~
UNIT #B-204
NEW 42" H. GUARD RAIL ALUM. MILL FINISH, SEALED
NEW 42" H. GUARD RAIL ALUM. MILL FINISH, SEALED
NEW 42" H. GUARD RAIL ALUM. MILL FINISH, SEALED
BEDROOM
BEDROOM
BEDROOM
BATH
BATH
BATH
KITCHEN
KITCHEN
SINK
REF.
STOVE
KNEE SPACE
18"D. PANTRY CABINET
OPEN SHELVING
UNIT #R-201 LIVING RM.
UNIT #R-202 LIVING RM.
DN.
DN.
220
221
222
223
224
201
202
203
204
219
218
217
2-HH
2-JJ
2-KK
2-LL
2-MM
2-AA
2-BB
2-CC
NW2
NW1