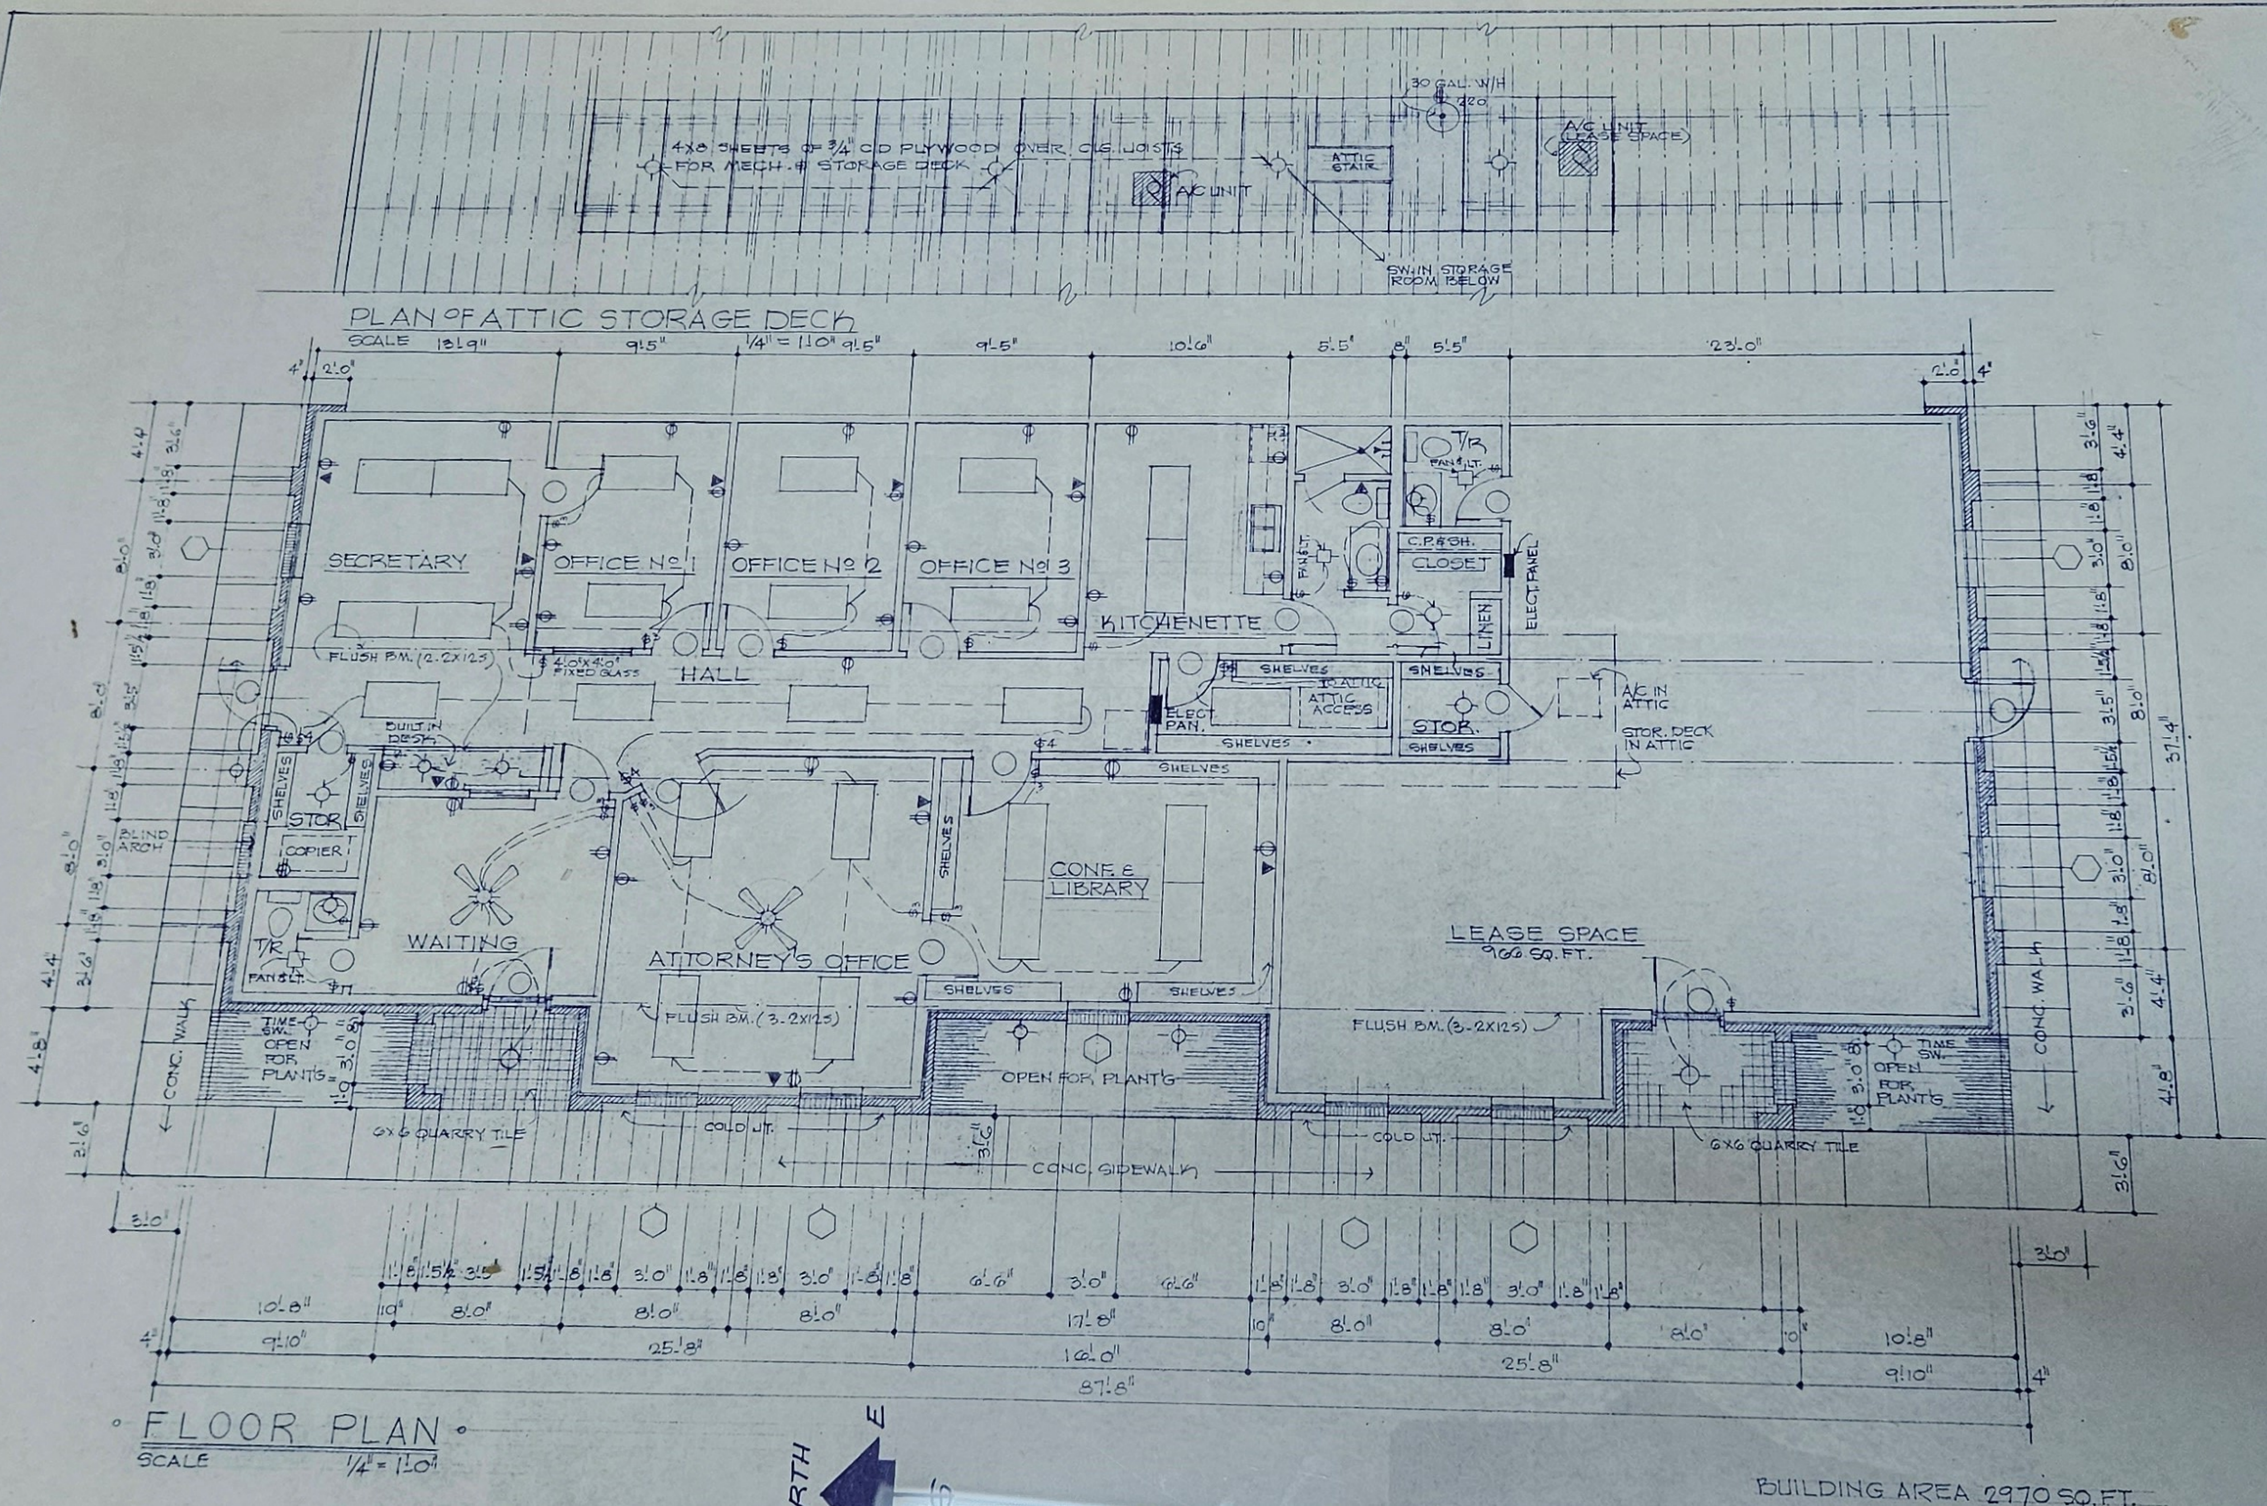

FLOOR PLAN
SCALE 1/4" = 1'-0"

BUILDING AREA 2970 SQ. FT.