USED ON

WEST ELEVATION

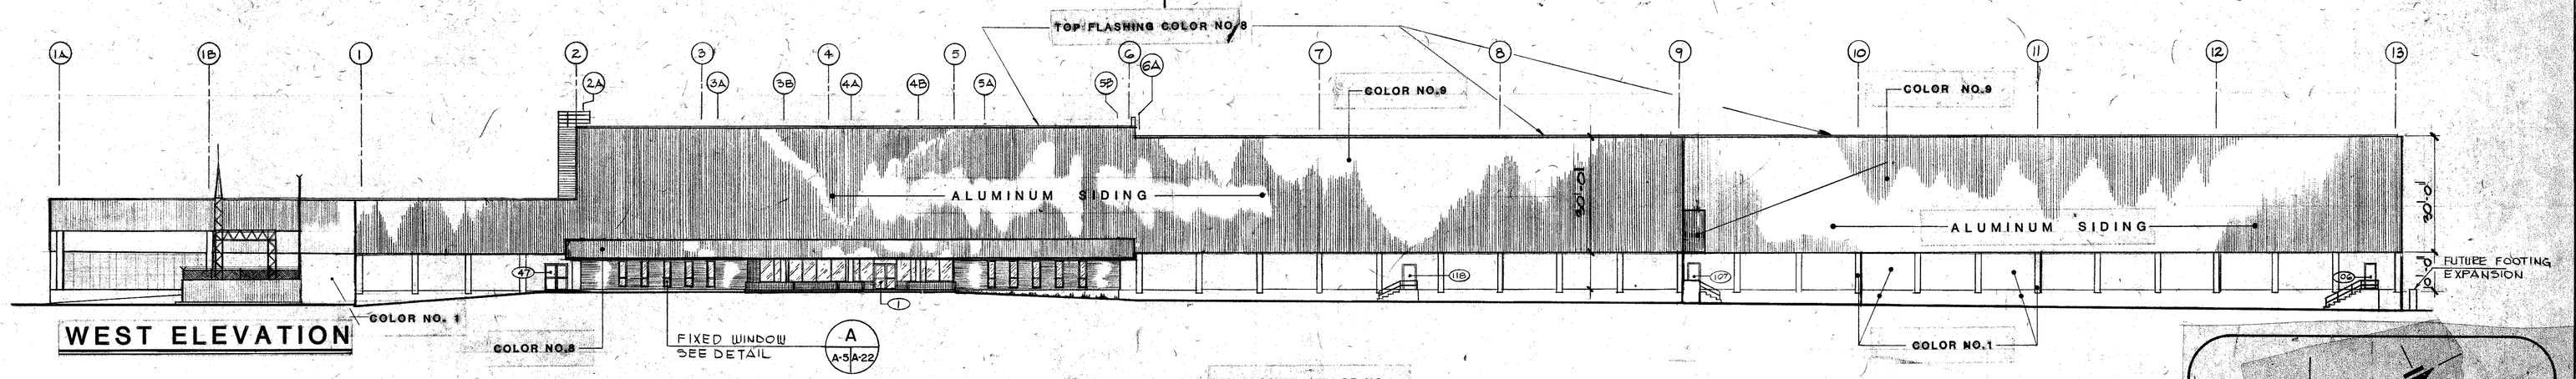

NORTH ELEVATION

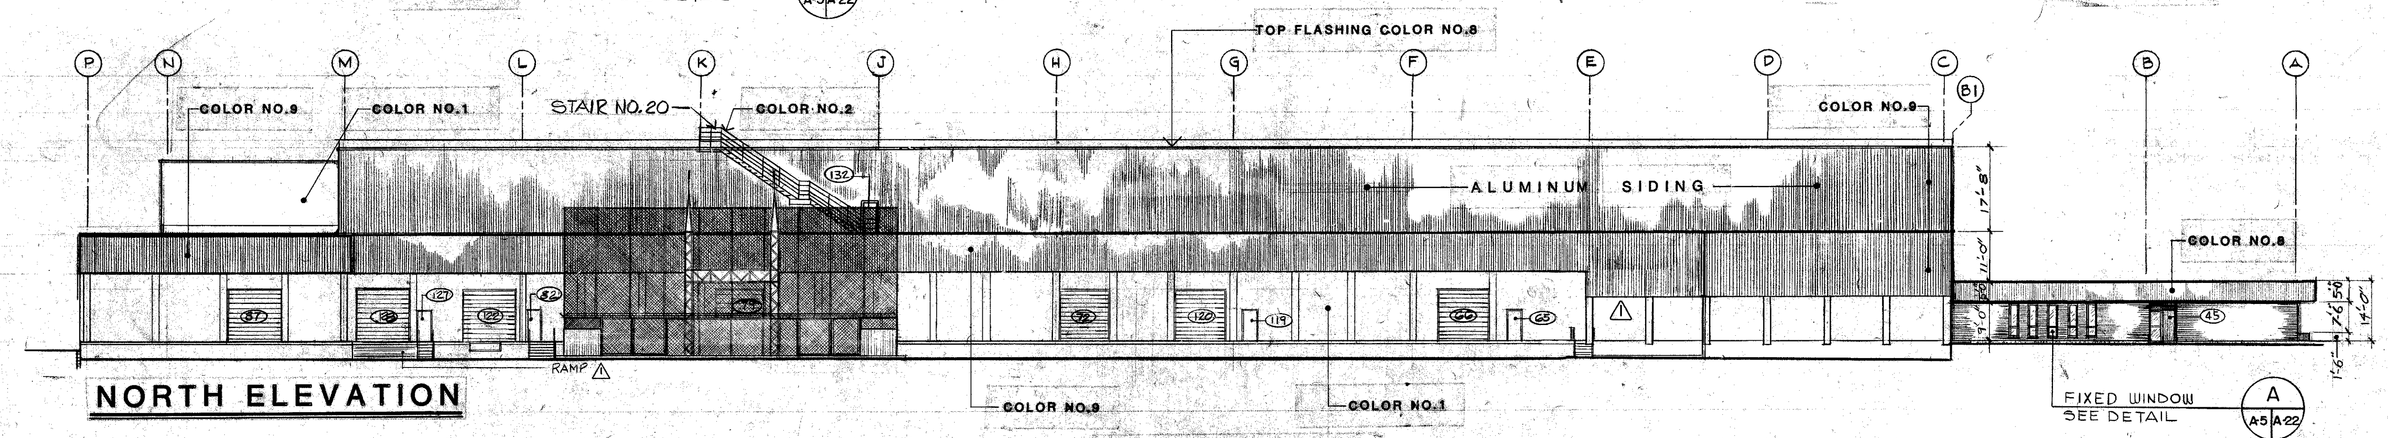

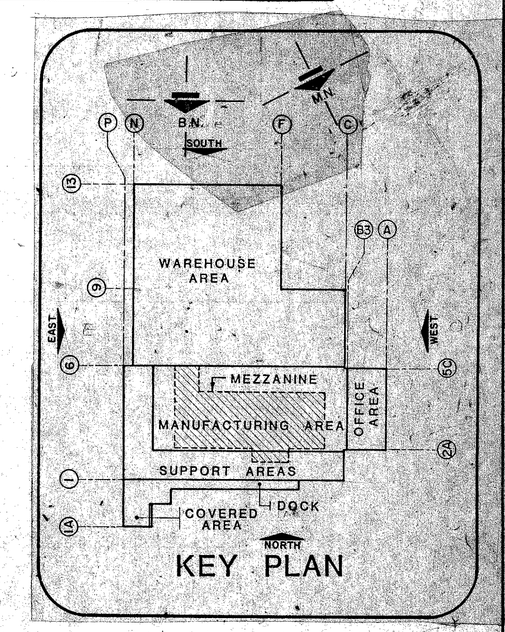

EAST ELEVATION

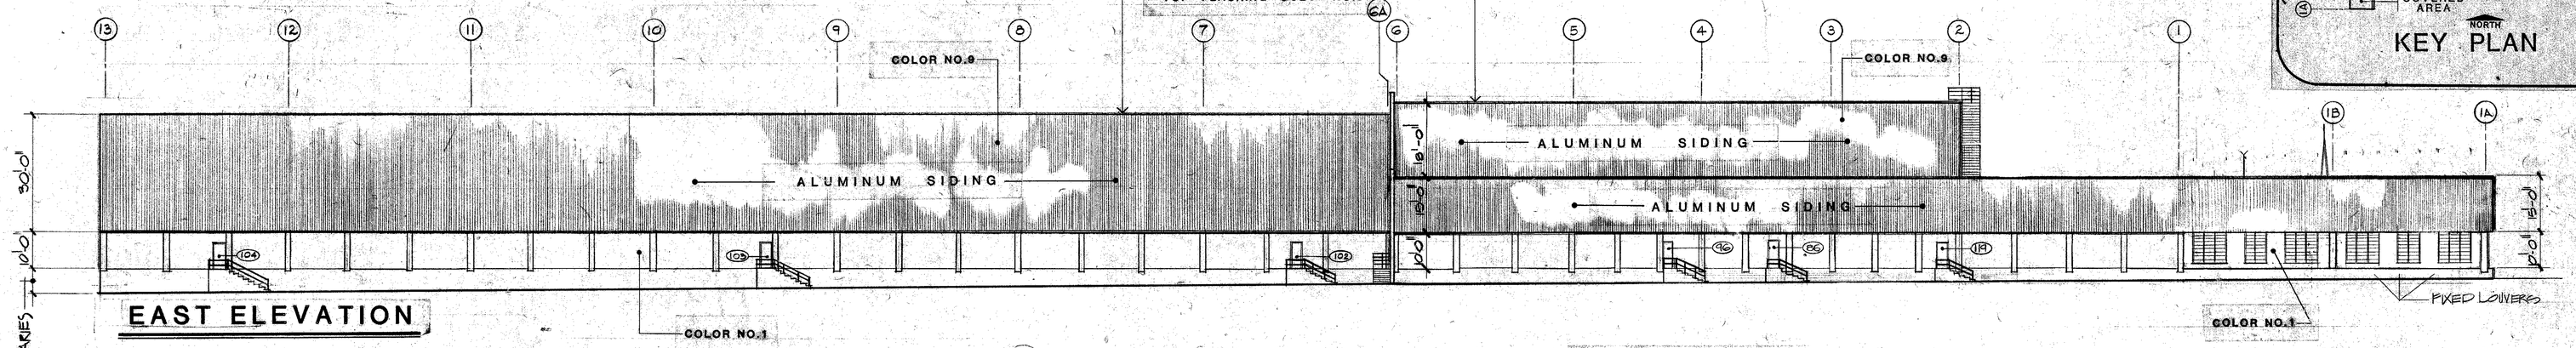

SOUTH ELEVATION

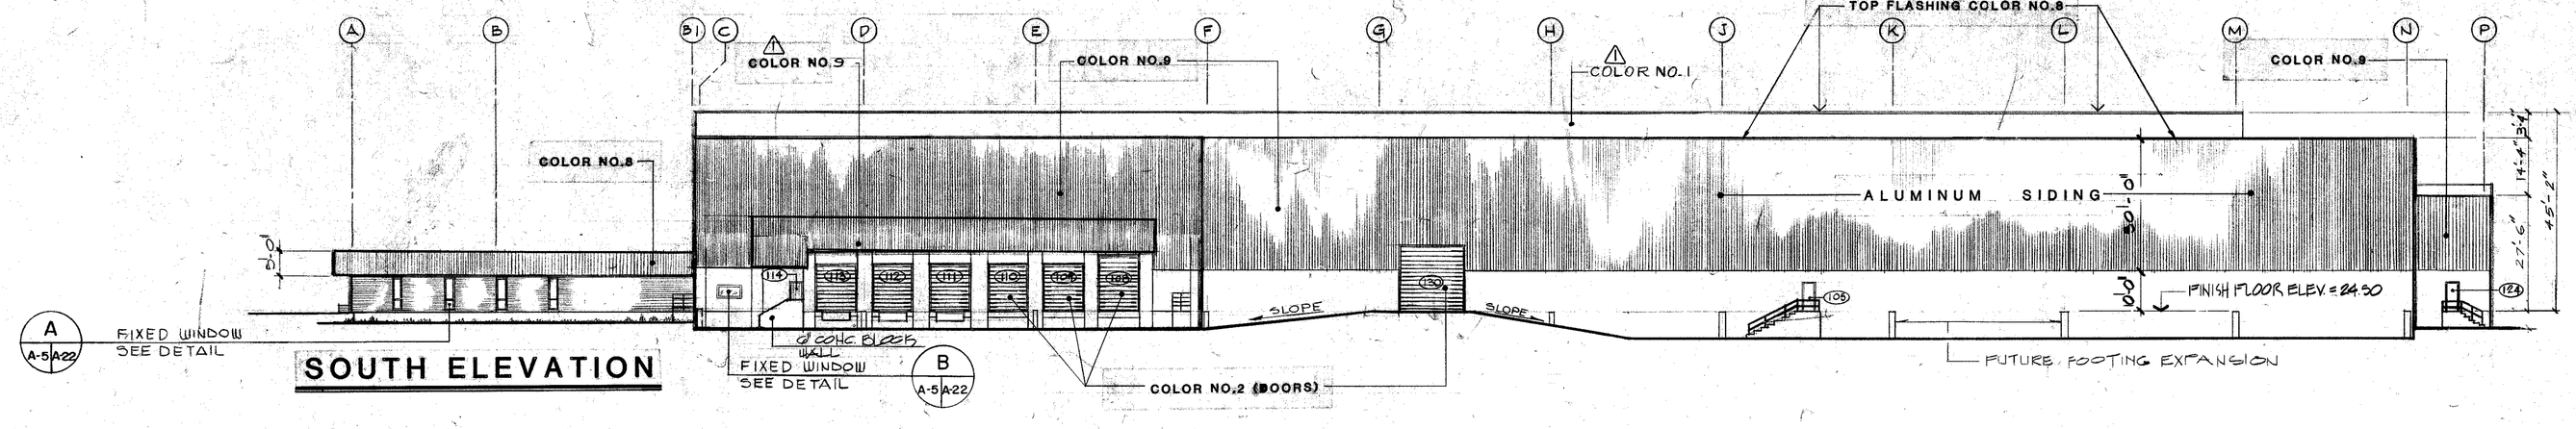

COLOR SCHEME SEE SPECIFICATIONS	
NO.8	REGENCY BLUE
NO.9	DRIFTWOOD WHITE
NO.1	BEIGE(SAND) EXTERIOR MASONRY
NO.2	LIGHT GRAY(METAL) FOR DOOR & RAILING.

SECTION

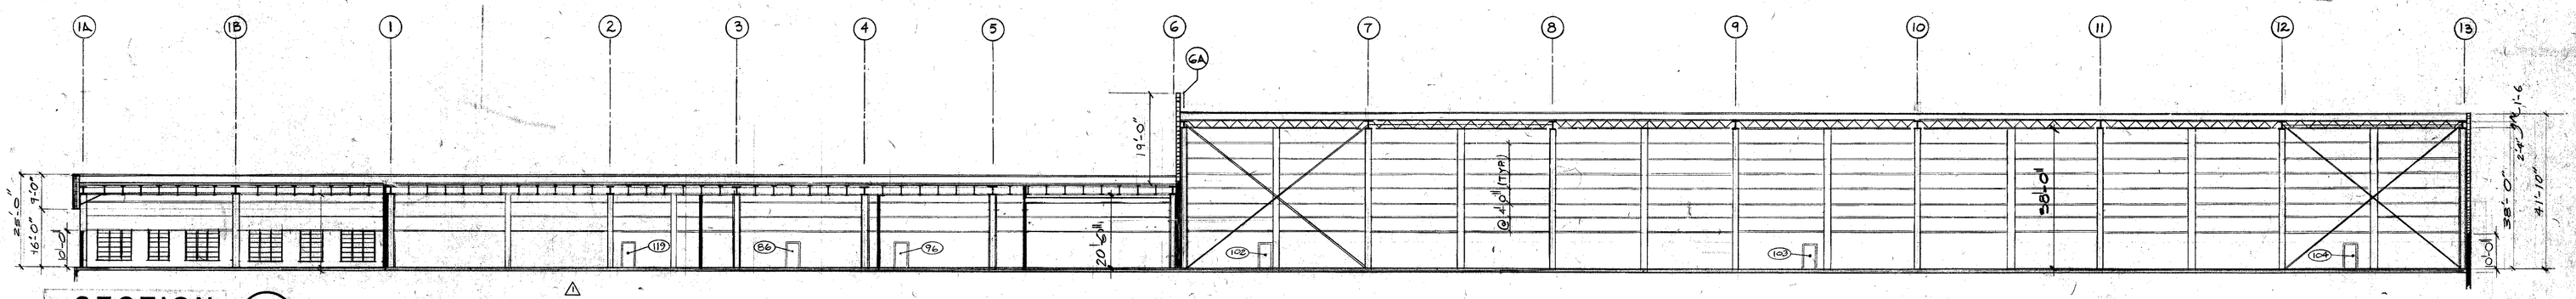

SCALE : 1" = 20'-0"

LEBRON SANFIORENZO & FUENTES

ENGINEERING, ARCHITECTURAL AND PLANNING CONSULTANTS
P.O. BOX HJ, CAPARRA HEIGHTS STATION, SAN JUAN, PUERTO RICO 00922
AMUR AND DUNA STREETS, LANDRAU DEV., RIO PIEDRAS, PUERTO RICO
TEL. (809) 783-3616

SUBMITTED: _____ LIC. NO. _____ DATE: _____
APPROVED: _____ LIC. NO. 3401 DATE: DEC 4 1980

PROJECT NO. 79-576-30
DRAWING NO. A-5
53 of 152

NO DEVIATION FROM PRINT WITHOUT APPROVAL OF ENGR. DEPT.
REMOVE ALL BURRS & SHARP EDGES
C SINK ALL TAPPED HOLES 1/64 TO 1/32 X 90° OVER MAJ. THREAD DIA. UNLESS OTHERWISE SPECIFIED
STAMP OR ETCH STOCK NUMBER ON SURFACE INDICATED. SMALL PARTS MAY BE TAGGED.

DO NOT SCALE PRINT

TOLERANCES (NOT OTHERWISE SPECIFIED)
FRACTIONAL DIMENSIONS ±
DECIMAL DIMENSIONS ±
ANGLES ±

SURFACE ROUGHNESS
UNLESS OTHERWISE SPECIFIED MACHINE ALL SURFACES MARKED √ TO ___ MICROINCHES.

DRAWING & CONTENTS ARE CONFIDENTIAL & PROPERTY OF REYNOLDS METALS CO.

MK	REVISION	BY	DATE	ECN
1	GENERAL REVISIONS	E.G.	10-10-80	
0	ORIGINAL ISSUE		9-19-80	

REYNOLDS METALS CO.
CAN DIVISION CAN DEVELOPMENT CENTER RICHMOND, VA

ELEVATIONS & SECTION

MATERIAL

DWN E.S. CKED E.G.V. DATE 6-24-80 DATE 6-25-80

E 26-00-8024
REYNOLDS STOCK NUMBER

A & E SUPPLY 45303