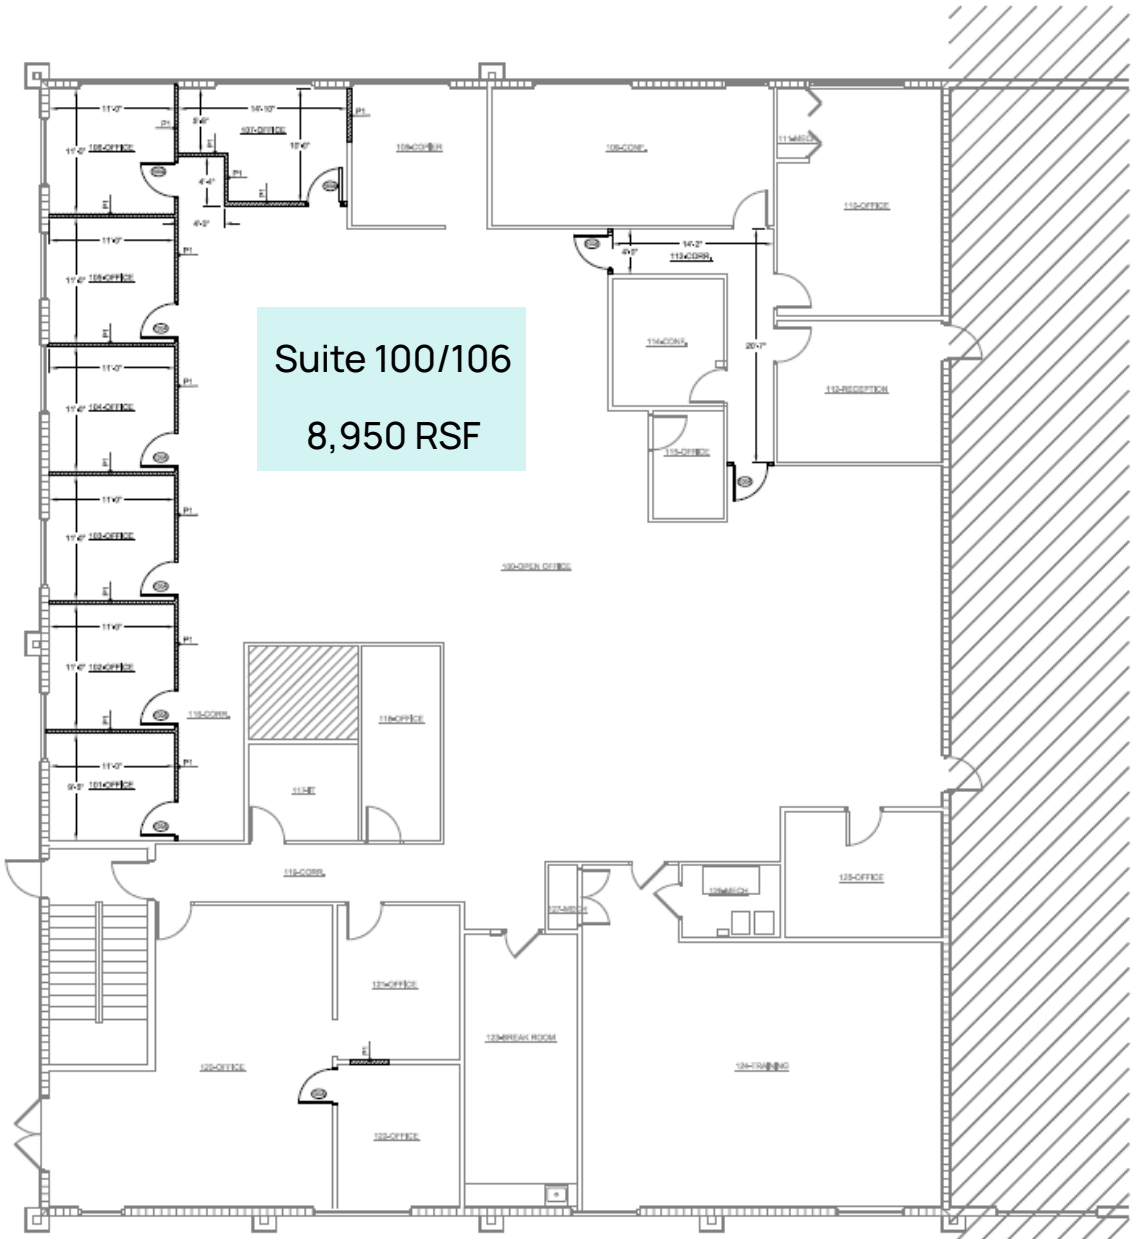

1 ARCHITECTURAL RENOVATION PLAN
SCALE: 3/16"=1'-0"

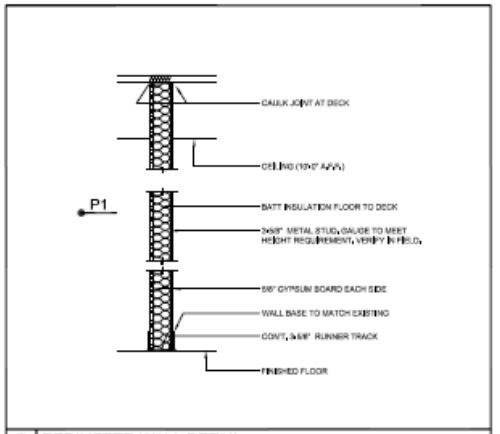

2 PERIMETER WALL DETAIL
NOT TO SCALE

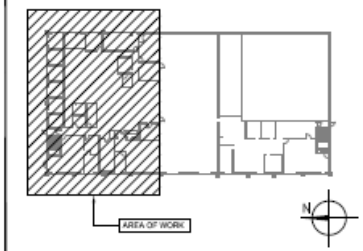

KEY PLAN
SCALE: NOT TO SCALE

REVISIONS

Advanced Systems Engineering, Inc.
Project Engineer
David S. Bass
PE-51871

Job No. 14042.05
Manager: DSB
CADD: SPL

ARCHITECTURAL RENOVATION PLAN

ECKERD FOUNDATION
HVAC RENOVATION
7916 EVOLUTIONS WAY - SUITE 100
TRINITY, FL 34655

JOB NO: 14042.05
PROJ. MNGR: DSB
DRAWN BY: SPL
ISSUE DATE: .

SHEET NUMBER
A2.0
% REVIEW

REVIEW SET - NOT FOR CONSTRUCTION