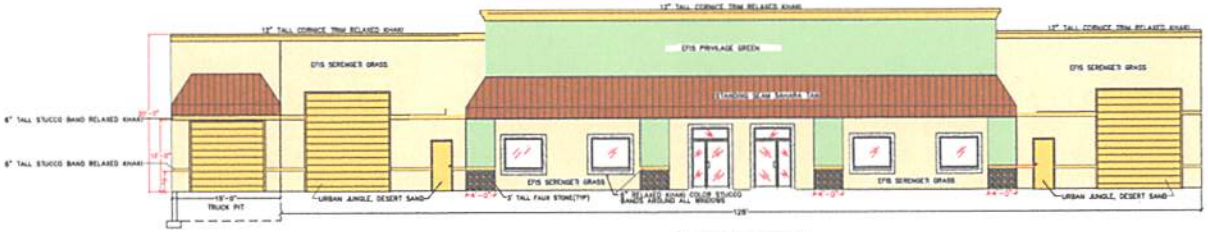

FRONT ELEVATION
REAR BUILDING

BUILDING COLORS

EFS COLORS
CENTER TOWER SHERWIN WILLIAMS 6193 PRIVILAGE GREEN
EFIS SYSTEMS SHERWIN WILLIAMS 9118 SERENGETI GRASS

COVERED WALKWAY
KIRBY METAL BLDG. COLOR SAHARA TAN

CORNICE CAP, WINDOW BANDS & TRANSITION BANDS
SHERWIN WILLIAMS 6149 RELAXED KHAKI

METAL TRIM & DOWN SPOUTS
KIRBY METAL BLDG. COLOR DESERT SAND

OVERHEAD DOORS
SHERWIN WILLIAMS 9117 URBAN JUNGLE, DESERT SAND

PEDESTRIAN DOORS
SHERWIN WILLIAMS 9117 URBAN JUNGLE, DESERT SAND

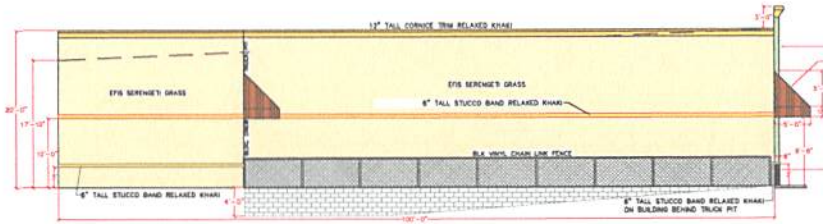

SIDE ELEVATION
REAR BUILDING

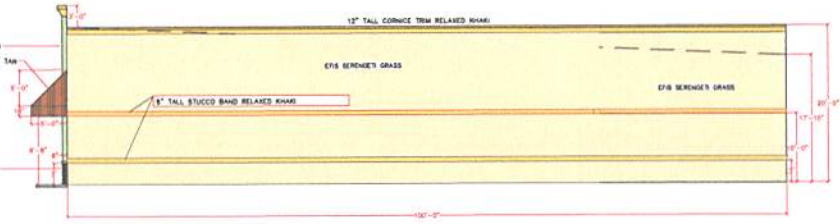

SIDE ELEVATION
REAR BUILDING

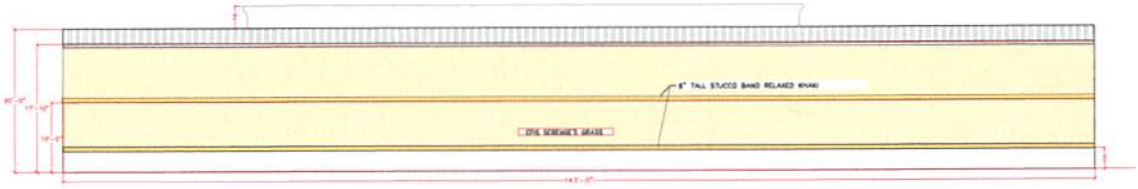

REAR ELEVATION
REAR BUILDING

BUILDING FINISHES AND DESIGN

PROPOSED REAR BUILDING WILL BE SIMILAR IN STYLE AND COLOR AS EXISTING BUILDING LOCATED AT 200 SPECIALTY POINT

THIS ITEM HAS BEEN ELECTRONICALLY SIGNED AND SEALED BY Donald G. Bolden, P.E. ON THE DATE AND/OR TIME STAMP SHOWN USING A DIGITAL SIGNATURE.

PRINTED COPIES OF THIS DOCUMENT ARE NOT CONSIDERED SIGNED AND SEALED AND SIGNATURE MUST BE VERIFIED ON ANY ELECTRONIC COPIES.

Digitally signed by Donald G Bolden
Date: 2024.08.11 14:43:52 -04'00'

DONALD G. BOLDEN, P.E.
Florida Reg. # 47524

DATE

REV	DATE	BY	COMMENTS
1	11/06/23	JHR	REVISE PLAN PER ARCHITECTURAL REVIEW
2	11/14/23	JHR	REVISE PLANS PER ARCHITECTURAL REVIEW COMMENT DATED 11/13/23 (COMPLETE COLORED BLDG. ELEVATIONS)
3			
4			
5			

BUILDING ELEVATIONS

SEBOR BUILDINGS
151 SPECIALTY POINT
SANFORD, FLORIDA 32771

JHR CONSULTANTS, INC.
312 FOREST AVE.
ALTAMONTE SPRINGS, FLORIDA 32701
TELEPHONE:(407) 252-9176
FAX: (407) 252-9170
E-MAIL: jahreynolds@centurytel.net

Don Bolden Eng. Inc
Cert. of Auth. # 26030
P.O. Box 530783
DeBary, FL. 32753

DATE: 10/01/23
SCALE: 1/8" = 1'
DRAWN: JHR
SHEET NAME: A-3
SHEET: 6 OF 9

151