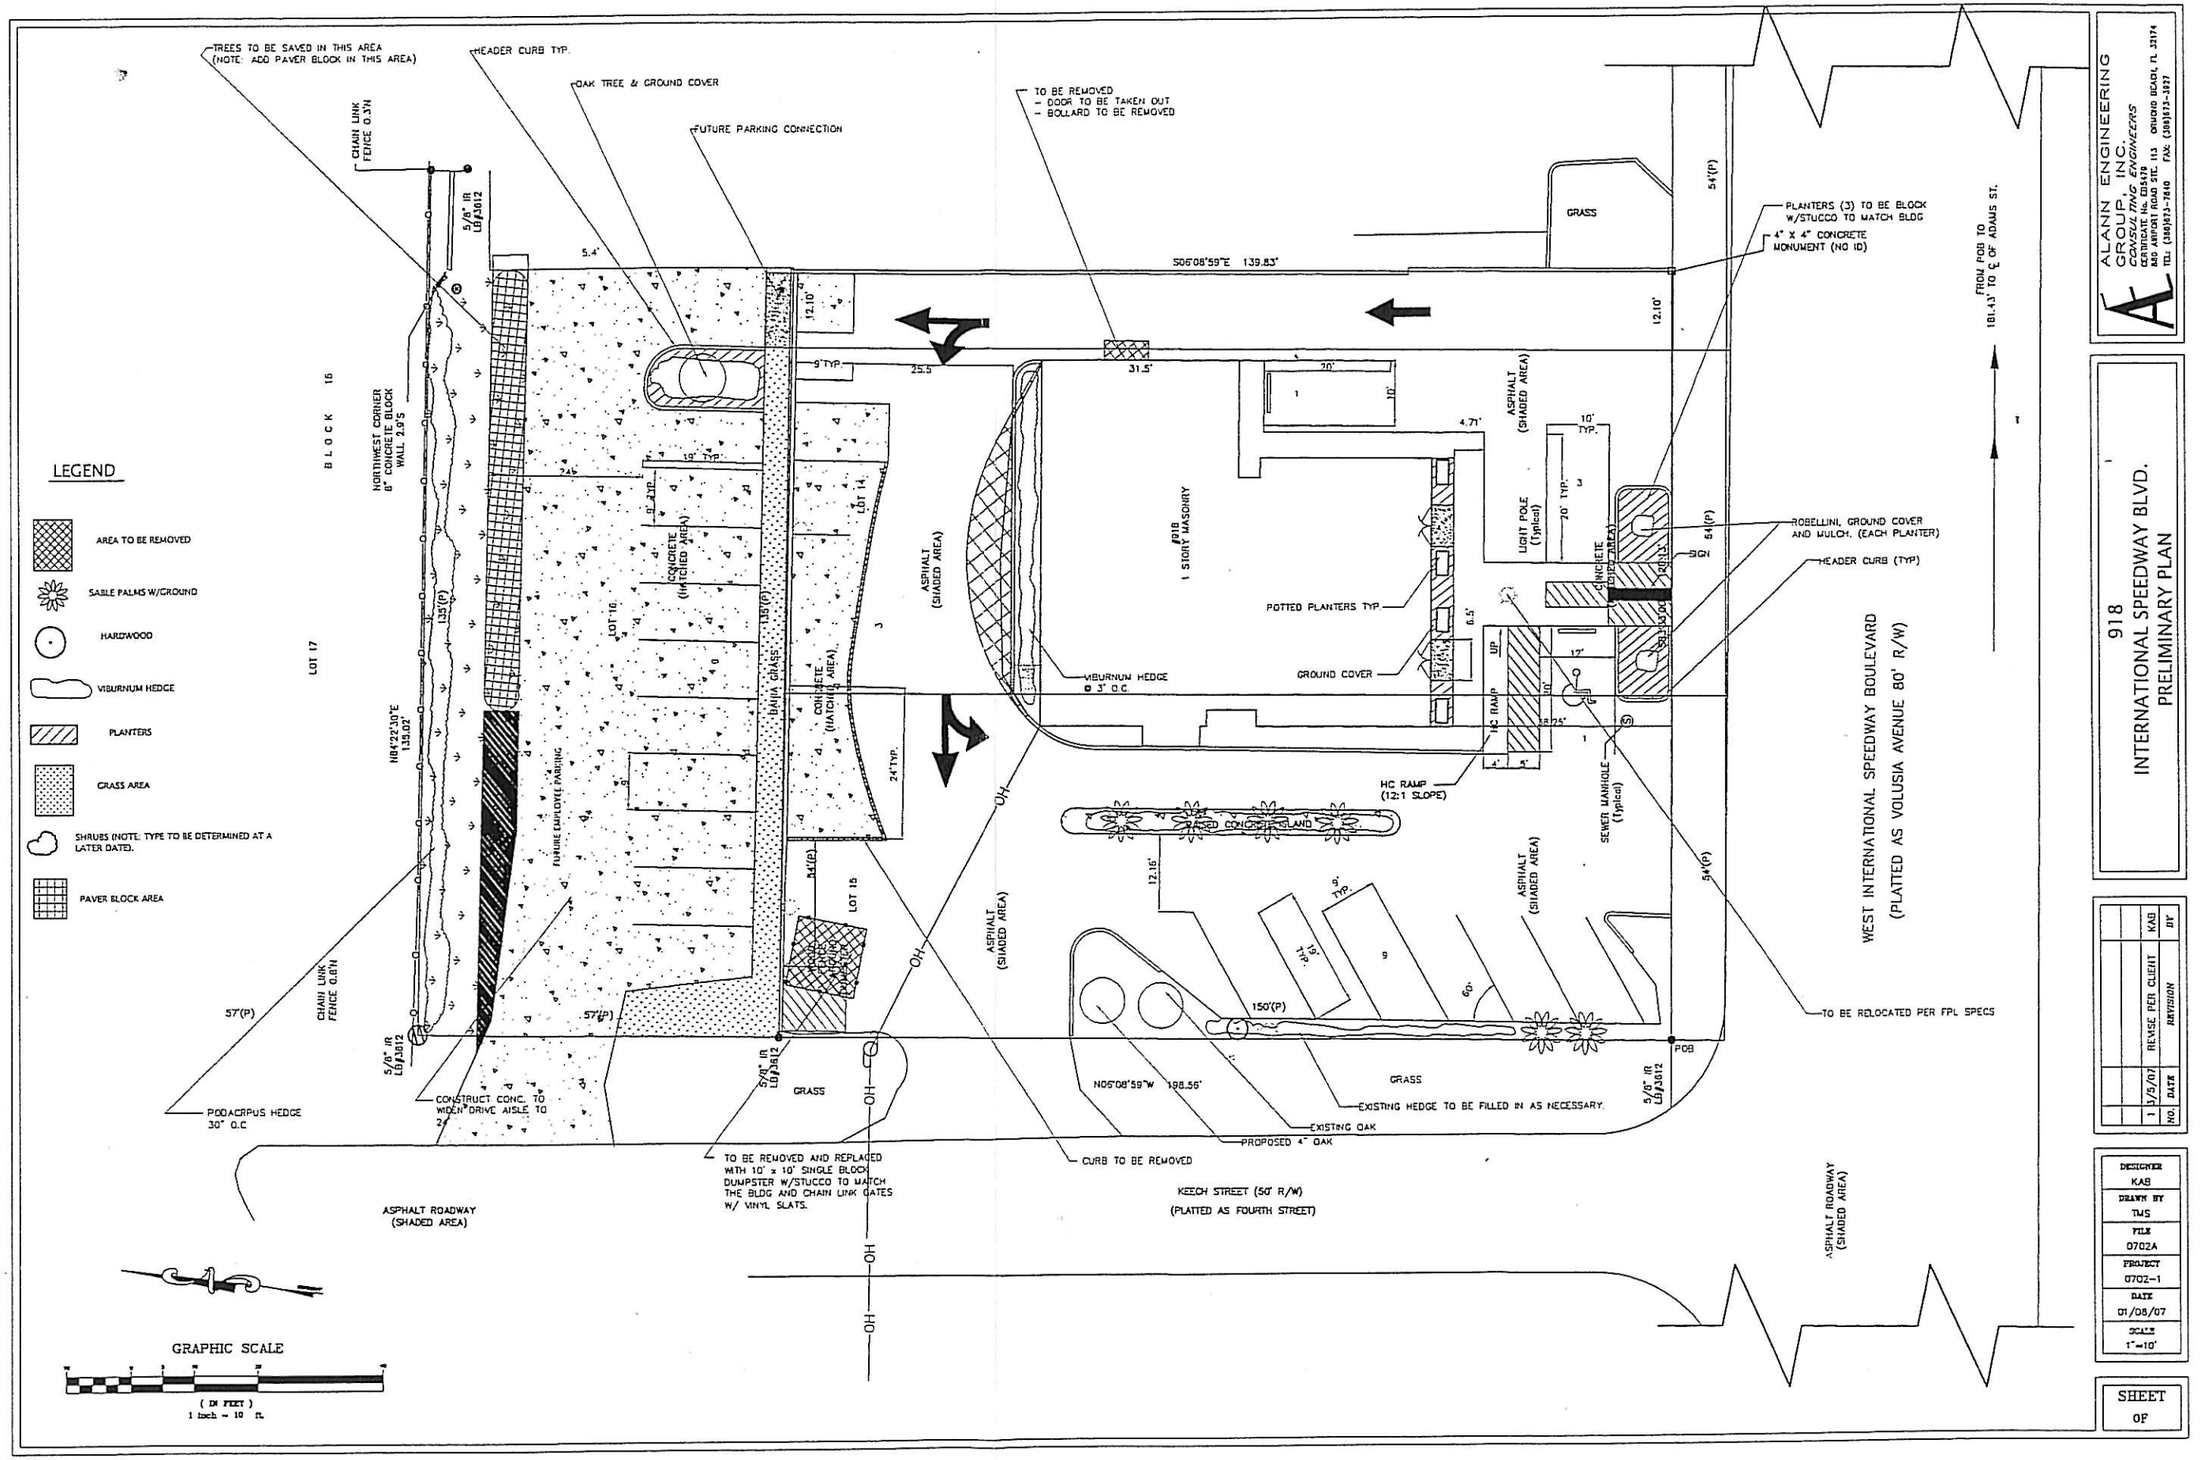

ALANN ENGINEERING GROUP, INC.
CONSULTING ENGINEERS
CERTIFICATE No. E05479
850 AIRPORT ROAD STE. 113 ORMOND BEACH, FL 32174
TEL: (386)673-7640 FAX: (386)673-3927

918
INTERNATIONAL SPEEDWAY BLVD.
PRELIMINARY PLAN

NO.	DATE	REVISION	BY
1	3/5/07	REVISE PER CLIENT	KAB

DESIGNER KAB
DRAWN BY TMS
FILE 0702A
PROJECT 0702-1
DATE 01/08/07
SCALE 1"=10'

SHEET
OF