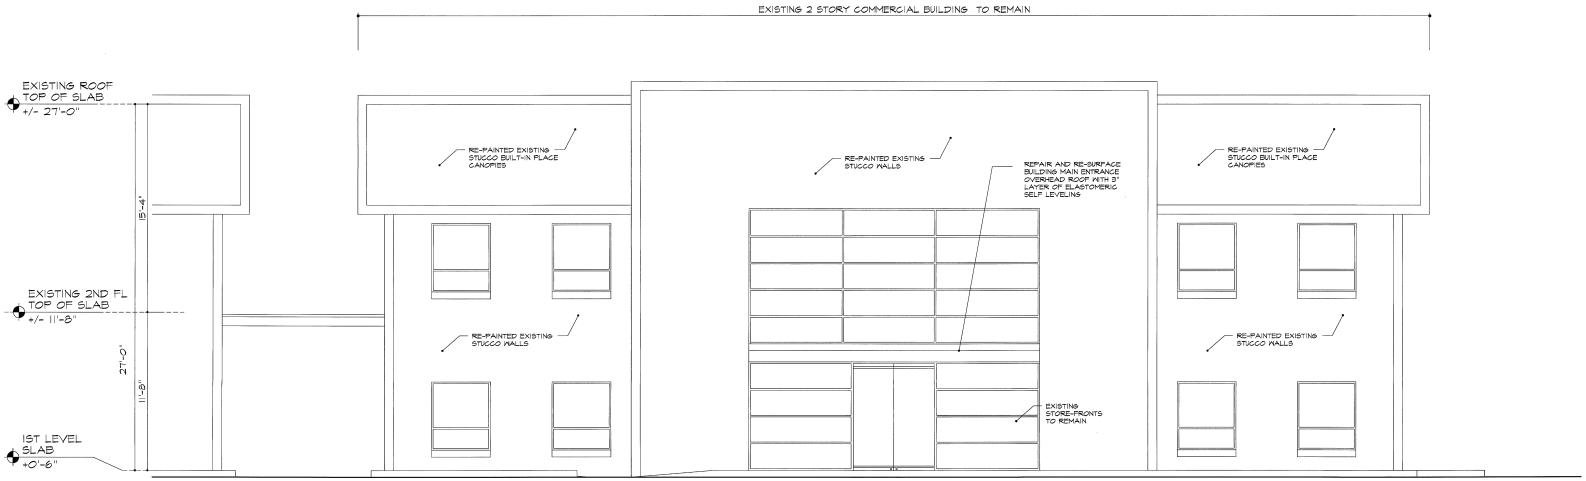

SOUTH ELEVATION

NOTE:
ALL ELEVATIONS TO REMAIN AS EXISTING.
PROVIDE STUCCO WALL REPAIRS ACCORDING TO FIELD OBSERVATION. RE-PAINT WITH CREAM COLOR (BRAND AND COLOR NUMBER AS PER CITY'S APPROVED COLOR CHART)
SEE NEW MECHANICAL DESIGN FOR ANY NEW EXHAUST GRILLES ON ELEVATIONS IF NECESSARY.

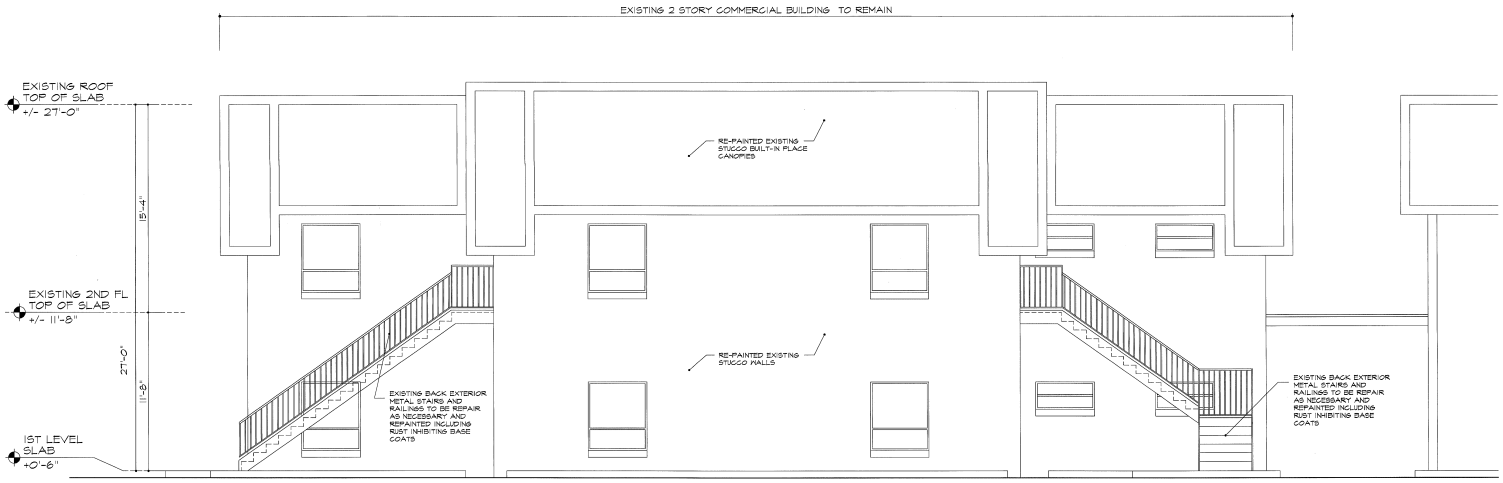

NORTH ELEVATION

EXISTING ELEVATIONS

3/16"=1'-0"

CONCEPT DESIGN STUDIO

ANA MARIA BEEBE
DESIGN CONSULTANT
10773 NW 58TH ST,#115
MIAMI, FL 33178
TEL. (786)367.1371
ABEEBE@CDESIGNSTUDIO.NET

REVISIONS	BY

DERMATOLOGY CENTER ALTERATION/RENOVATION

583 W SR-434
LONGWOOD, FLORIDA 32750

salazarchitectural group
URBAN PLANNING
SALAZAR ARCHITECTURAL GROUP INC.
5000 LEE ROAD, DRIVE, SUITE 200
WINTER PARK, FL 32792
(305) 592.3700

Signed and Sealed by:
GABRIEL SALAZAR
AR # 0009297

OCT 2 7 2008

Job No	08-014
Project Manager	AMB
Drawn by	AMB
Scale	AS INDICATED
Date	AUGUST 2008

SHEET No.

A-3.1

COPYRIGHT © 2007 SALAZAR ARCHITECTURAL GROUP the architectural design and detail drawings for this building and/or overall project are the legal property of and all rights are reserved by the architect, their use for reproduction, construction, or distribution is prohibited unless authorized in writing by the architect.