STEEL LINTEL SCHEDULE

LOOSE STEEL LINTELS FOR MASONRY - EXTERIOR ANGLES FOR BRICK OR STONE (NO FLOOR LOAD)

MAX. CLEAR SPAN	LINTEL SIZE
5'-0" OR LESS	3 1/2" x 3 1/2" x 5/16"
7'-0" OR LESS	4" x 3 1/2" x 5/16"
8'-0" OR LESS	5" x 3 1/2" x 5/16"
9'-0" OR LESS	5" x 3 1/2" x 3/8"
10'-0" OR LESS	6" x 3 1/2" x 3/8"

NOTE: THIS SCHEDULE APPLIES UNLESS NOTED OTHERWISE ON THE PLANS AND/OR ELEVATIONS.

FACADE MATERIAL CALCULATIONS:

MATERIAL	NORTH ELEVATION	EAST ELEVATION	SOUTH ELEVATION	WEST ELEVATION	
MASONRY	627 S.F. (56%)	244 S.F. (54%)	1,050 S.F. (94%)	470 S.F. (98%)	
METAL/STEEL	48 S.F. (4%)	38 S.F. (8%)	23 S.F. (2%)	10 S.F. (2%)	
WINDOWS*	411 S.F. (36%)*	169 S.F. (38%)*	0 S.F. (0%)	0 S.F. (0%)	
DOORS	42 S.F. (4%)	0 S.F. (0%)	42 S.F. (4%)	0 S.F. (0%)	
SURFACE AREA TOTALS	1,128 S.F. (100%)	493 S.F. (100%)	1,115 S.F. (100%)	480 S.F. (100%)	

*NORTH AND EAST ELEVATIONS MUST CONSIST OF A MINIMUM OF 35% WINDOW AREA OF FACADE.

ELEVATION KEY NOTES:

1. PRE-FINISH METAL COPING
2. SMOOTH FACE CONC. BLOCK
3. BRICK
4. DECORATIVE WALL MOUNTED LIGHT FIXTURE
5. INSULATED GLASS WINDOW SET IN ALUMINUM FRAME
6. SIGN AREA
7. 'C' CHANNEL CANOPY
8. NOT USED
9. DOWNSPOUT & OVERFLOW SCUPPER
10. INSULATED BLACK SPANDREL GLASS SET IN ALUMINUM FRAME

SHEET NOTES:

1. ALL INTERIOR & EXTERIOR DOORS & OPERABLE WINDOWS TO HAVE COMMERCIAL GRADE LOCKS.
2. ALL EXTERIOR WINDOWS & DOORS TO HAVE ALARM PER CODE.
3. SAFE/STORAGE ROOM MUST HAVE A DOOR LOCK DIFFERENT THAN ALL OTHER DOORS.
4. WHOLE BUILDING AND APPLIANCES TO BE ENERGY STAR CERTIFIED. (WATER HEATER, FURNACE, LIGHTING, FANS, COMPUTERS, MICROWAVES, ETC.)
5. ALL LAVATORY FIXTURES TO USE WATERSENSE
6. CARBON FILTER/SCRUBBER FOR ODOR CONTROL TO BE USED.
7. SEE FLOOR PLAN FOR LOCATIONS OF VIDEO SURVEILLANCE. (INTERIOR & EXTERIOR)

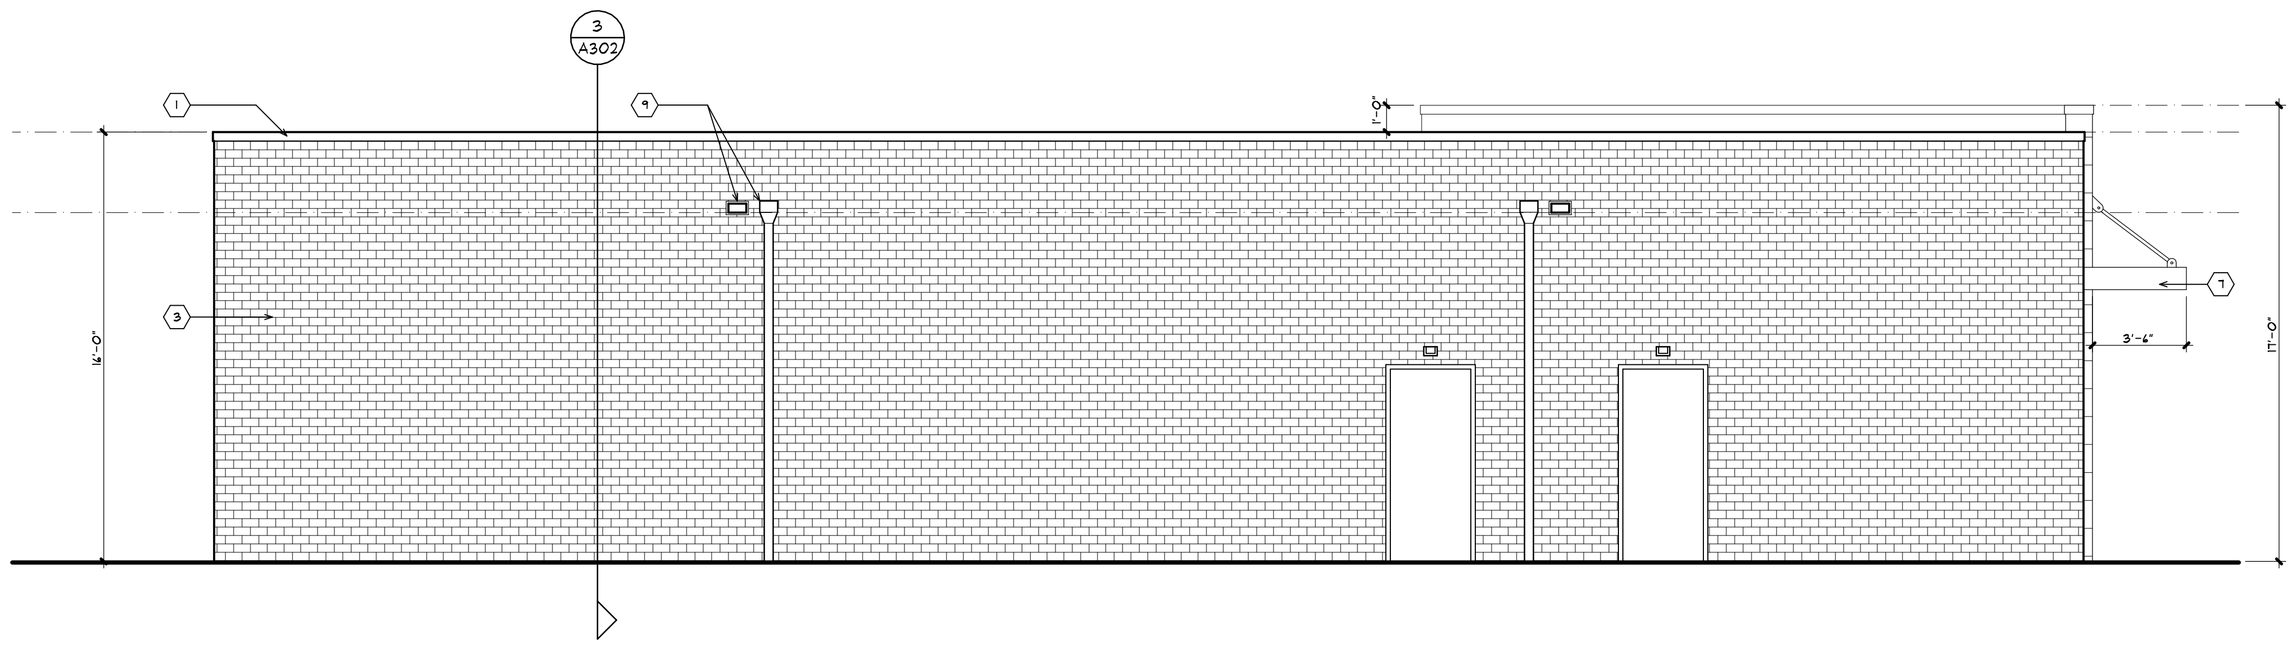

4 SOUTH ELEVATION

SCALE : 1/8" = 1'-0"

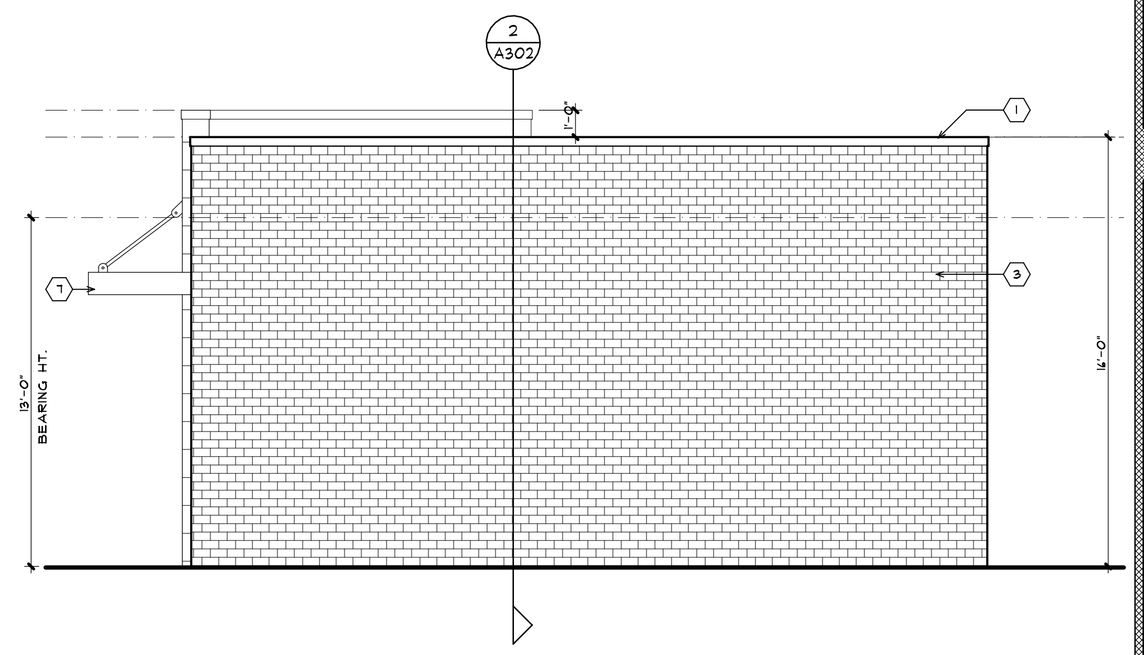

3 WEST ELEVATION

SCALE : 1/4" = 1'-0"

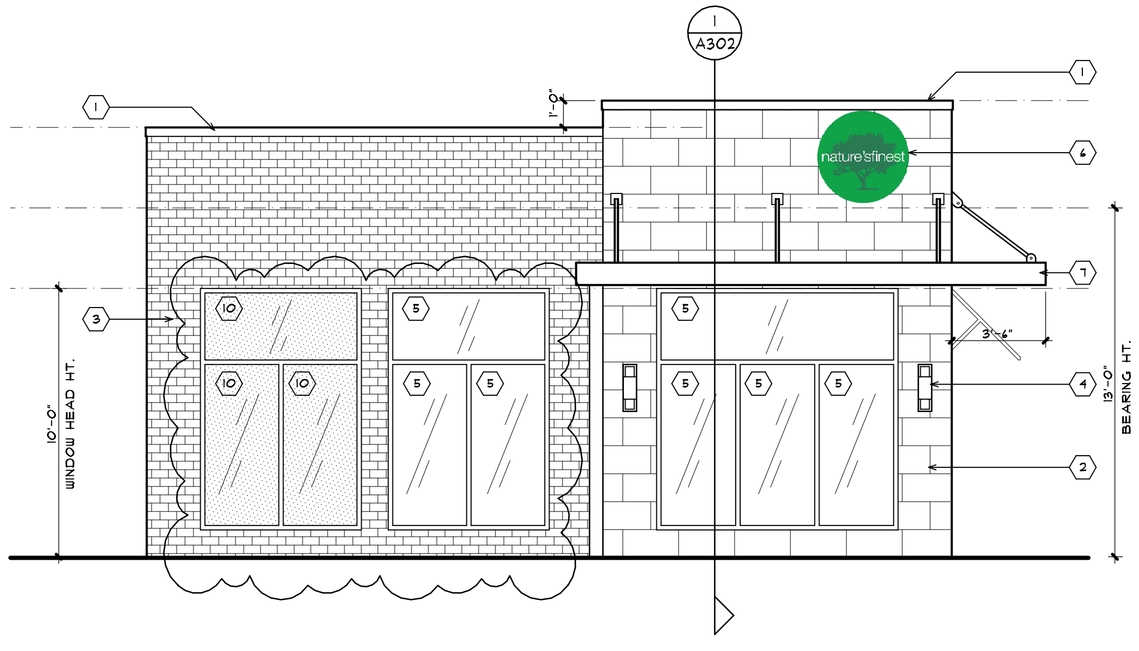

2 EAST ELEVATION

SCALE : 1/4" = 1'-0"

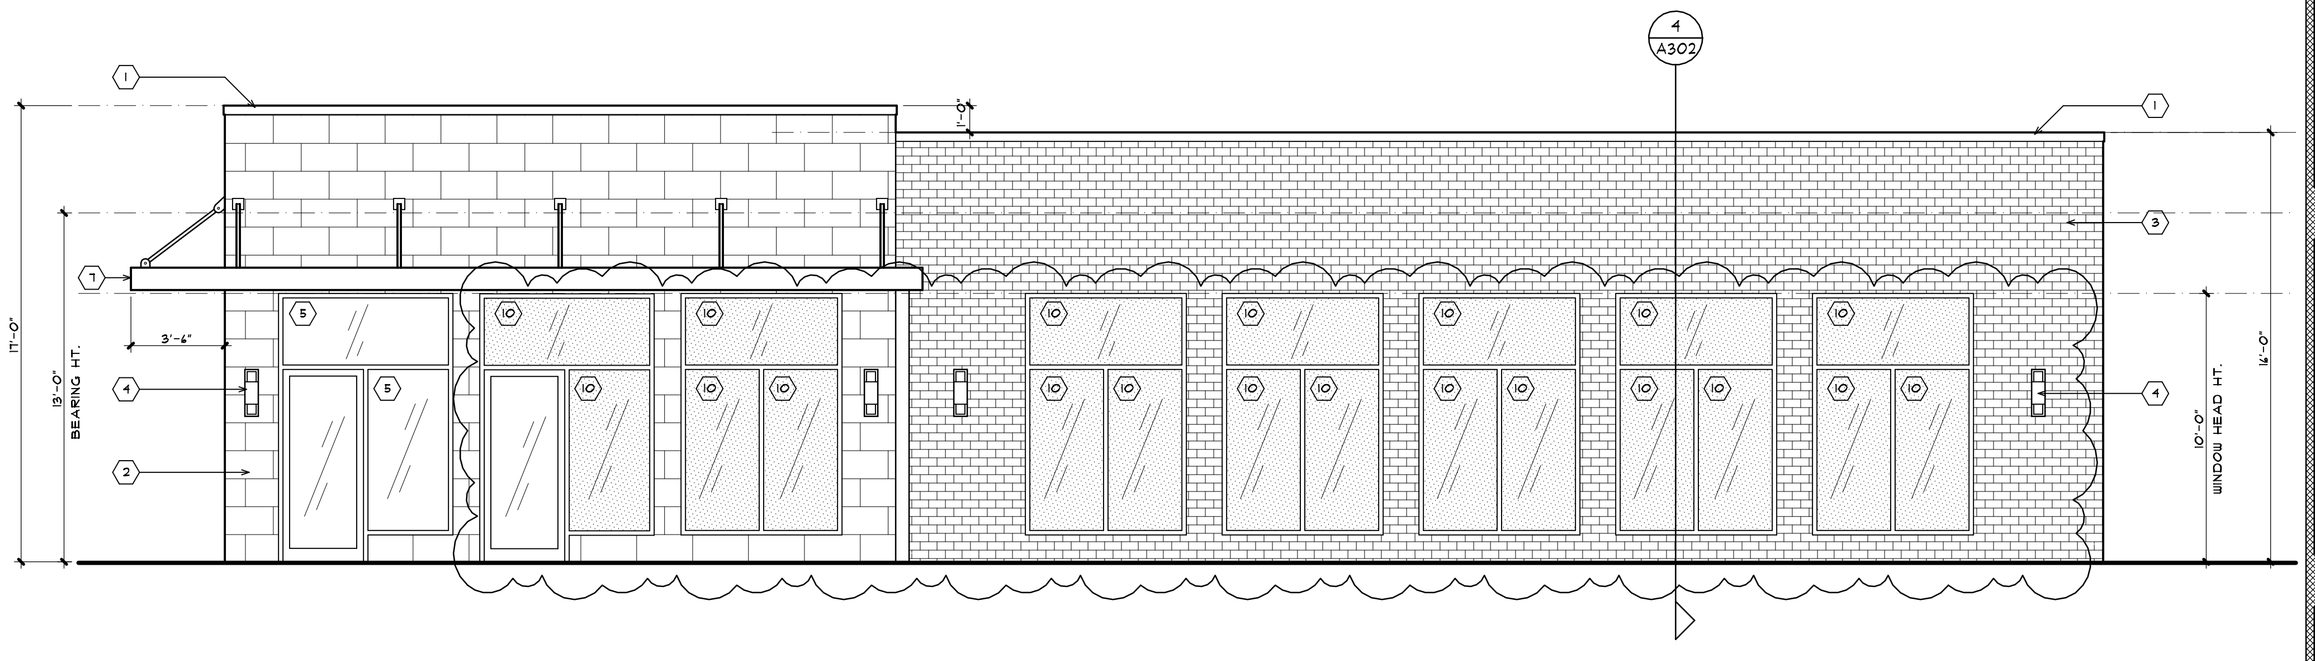

1 NORTH ELEVATION

SCALE : 1/8" = 1'-0"

DAZ ARCHITECTURAL DESIGN, INC.

COPYRIGHT DATE: 2019

CLIENT/PROJECT:
NATURE'S FINEST PROVISIONING CENTER
625 NORTH AVENUE
BATTLE CREEK, MICHIGAN 49017

DRAWN BY: DZ
CHECKED BY: DZ/LM

SHEET INFORMATION:
EXTERIOR ELEVATIONS

CAD FILE: NATURES_FINEST .AEC

REVIEW SET: 01-28-19
BID SET: 02-06-19
PERMIT SET: 02-06-19
CONSTRUCTION SET:

COMPLETION DATE:

REVISIONS:

JOB NO. 180810

SHEET NO. A-201