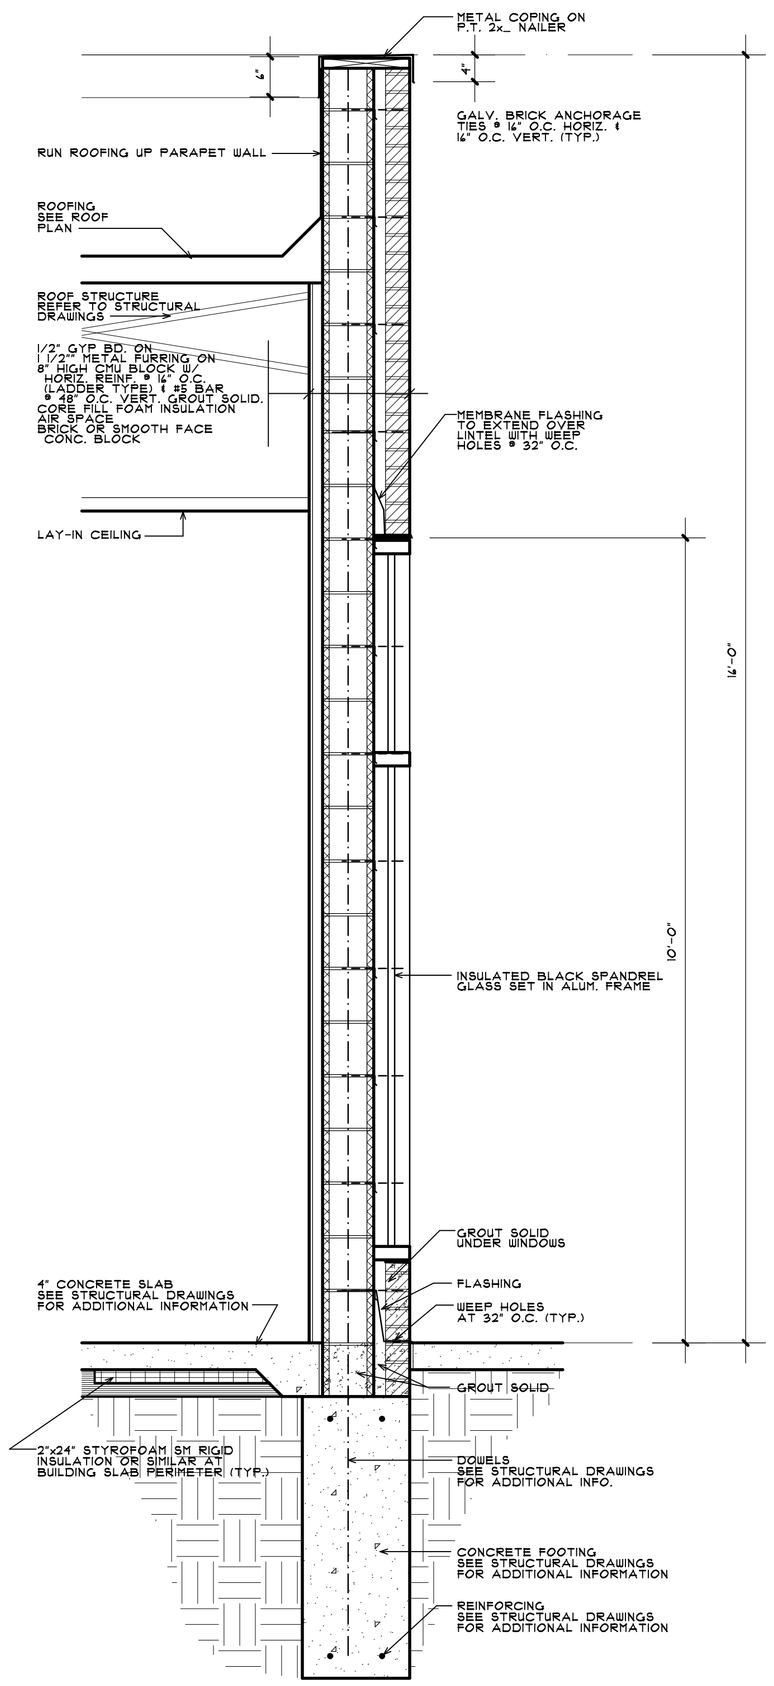

4 WALL SECTION

SCALE : 3/4" = 1'-0"

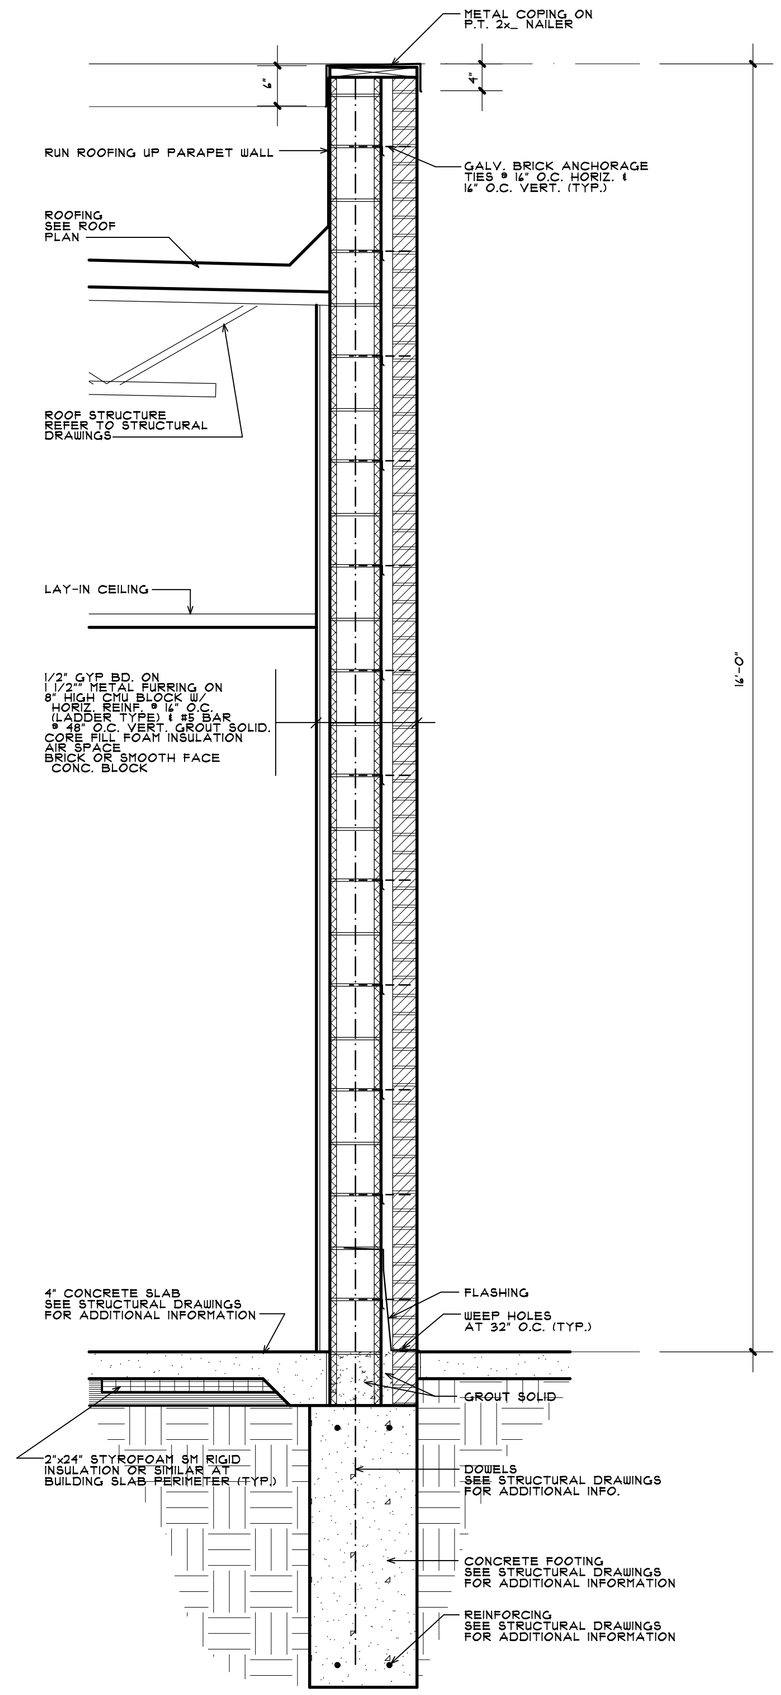

3 WALL SECTION

SCALE : 3/4" = 1'-0"

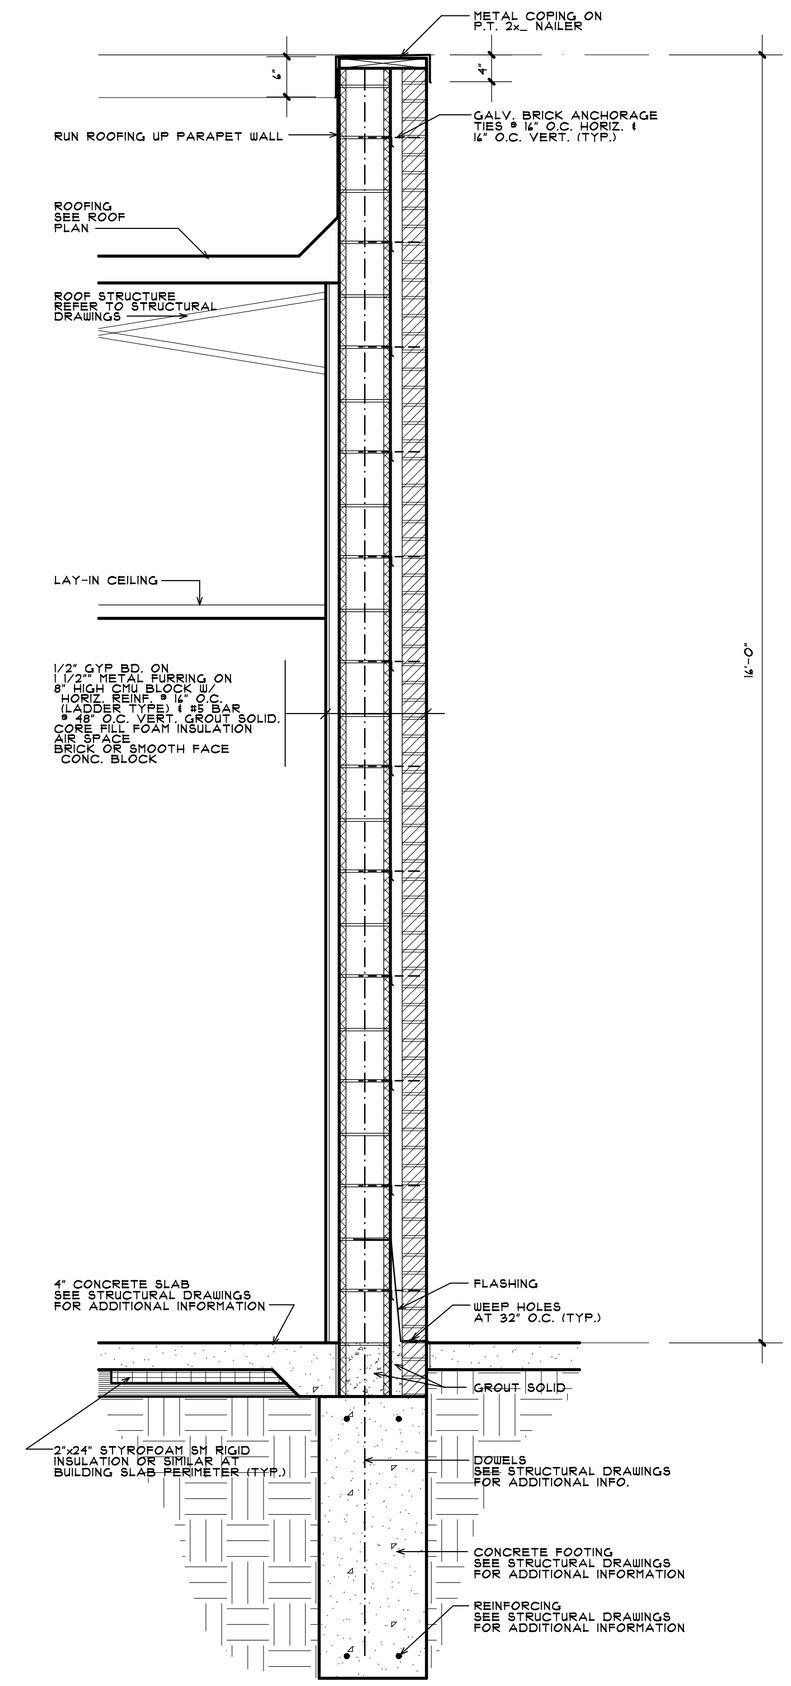

2 WALL SECTION

SCALE : 3/4" = 1'-0"

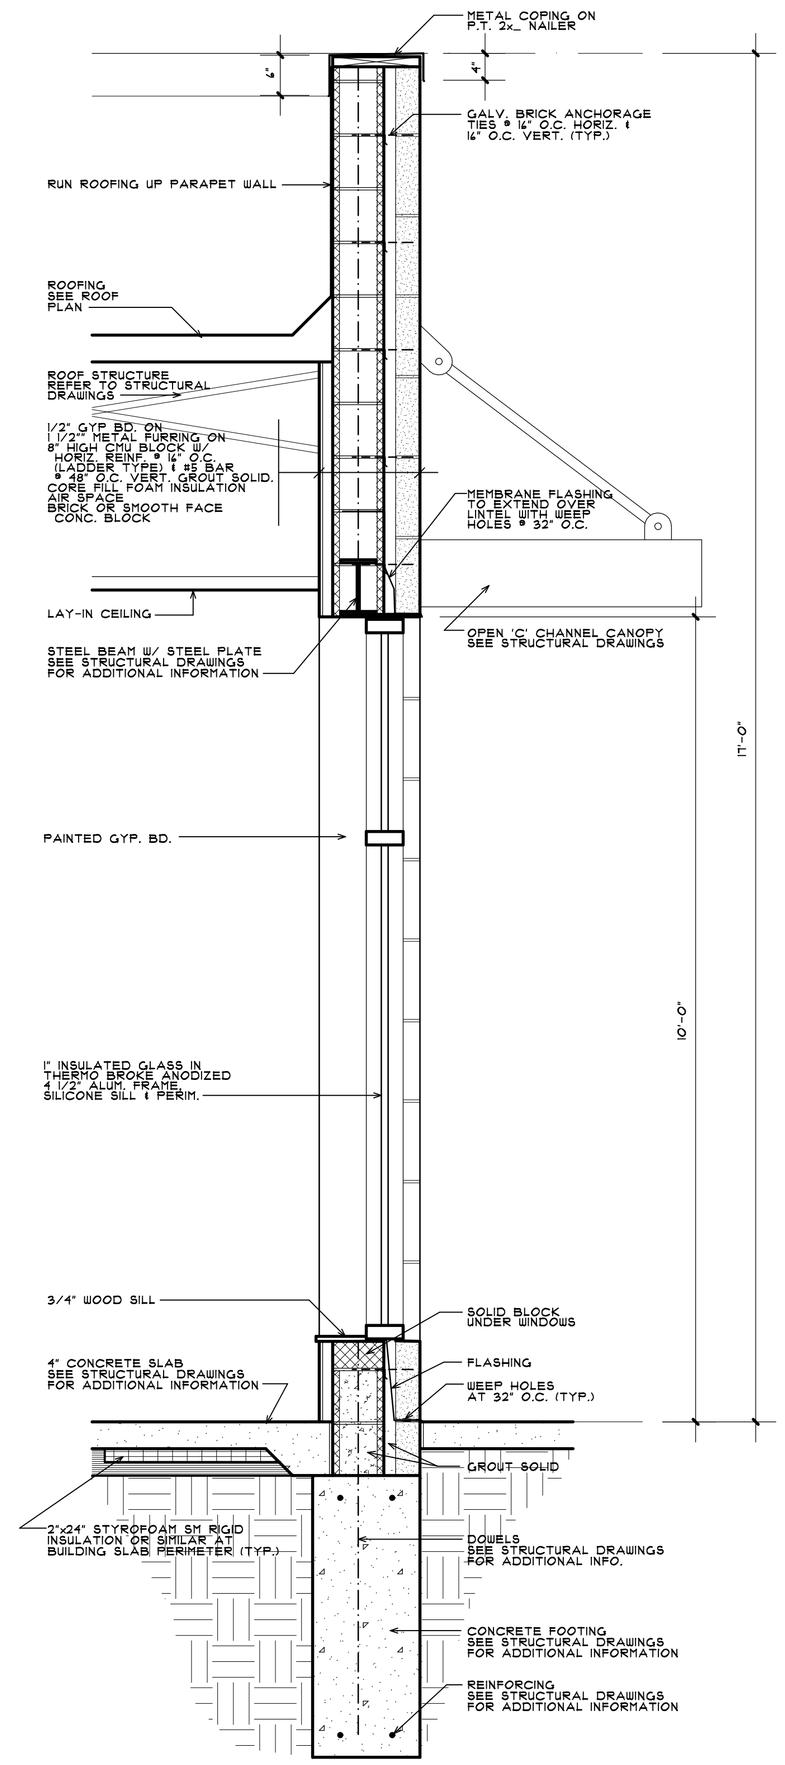

1 WALL SECTION

SCALE : 3/4" = 1'-0"

FLASHING/WEEP HOLES NOTE:
1405.4.2. MASONRY. FLASHING AND WEEP HOLES SHALL BE LOCATED IN THE FIRST COURSE OF MASONRY ABOVE FINISHED GROUND LEVEL ABOVE THE FOUNDATION WALL OR SLAB; AT THE HEADS OF WINDOWS, DOORS, AND OTHER WALL OPENINGS; AT WINDOW SILLS AND AT OTHER POINTS OF SUPPORT INCLUDING STRUCTURAL FLOORS, SHELF ANGLES, AND LINTELS WHERE ANCHORED VENEERS ARE DESIGNED IN ACCORDANCE WITH SECTION 1405.6. FLASHING SHALL EXTEND TO, OR BEYOND, THE FINISHED FACE OF THE WALL.

DAZ ARCHITECTURAL DESIGN, INC.

COPYRIGHT DATE: 2019

CLIENT / PROJECT:
NATURE'S FINEST PROVISIONING CENTER
625 NORTH AVENUE
BATTLE CREEK, MICHIGAN 49017

SHEET INFORMATION:
WALL SECTIONS

DRAWN BY: DZ
CHECKED BY: DZ/JM

CAD FILE: NATURES_FINEST .AEC

REVIEW SET: 01-28-19
BID SET: 02-06-19
PERMIT SET: 02-06-19
CONSTRUCTION SET:

COMPLETION DATE:

REVISIONS:

JOB NO. 180810

SHEET NO. A-302