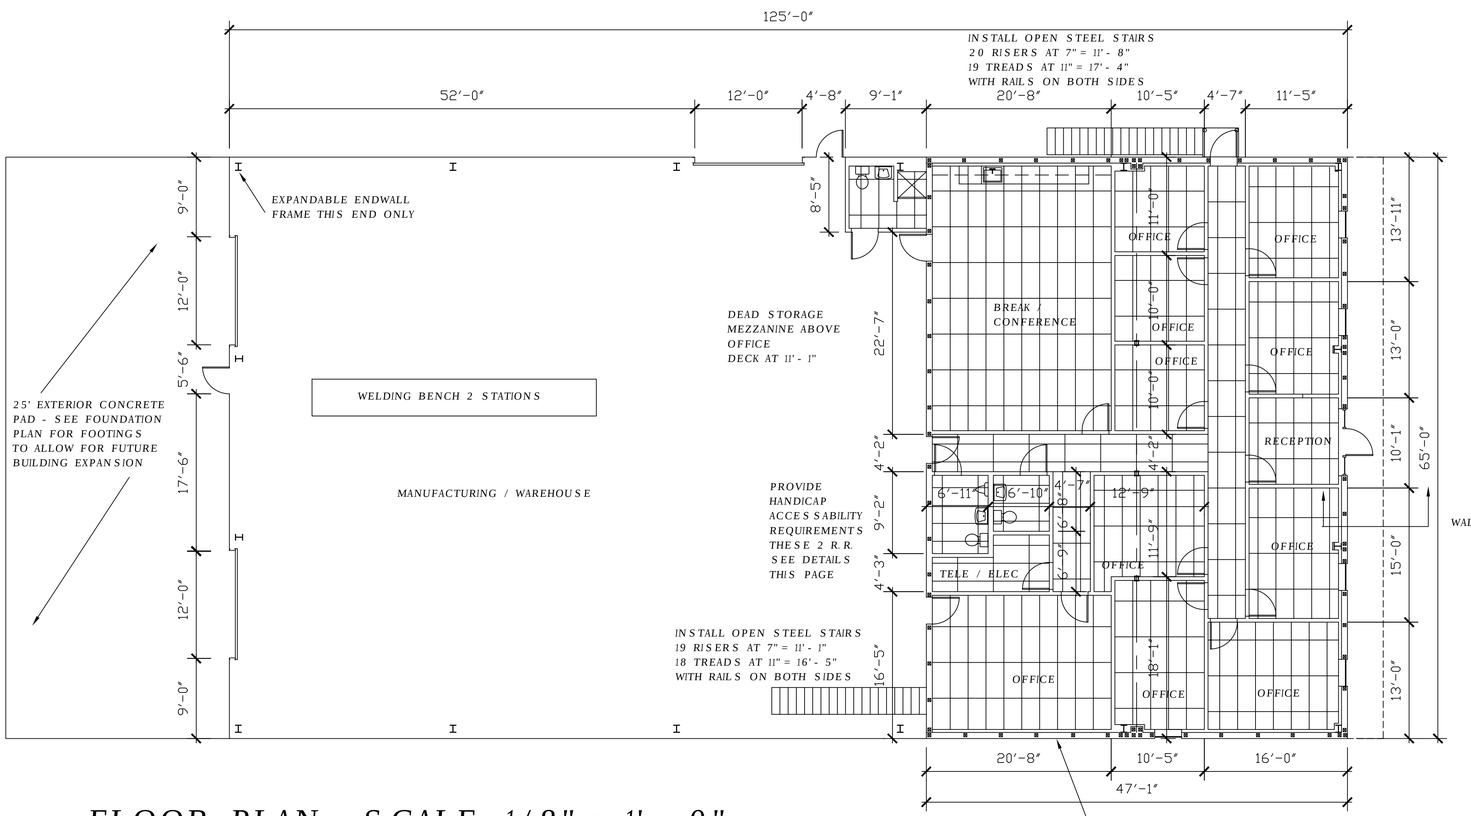


## FLOOR PLAN SCALE: 1/8" = 1'- 0"

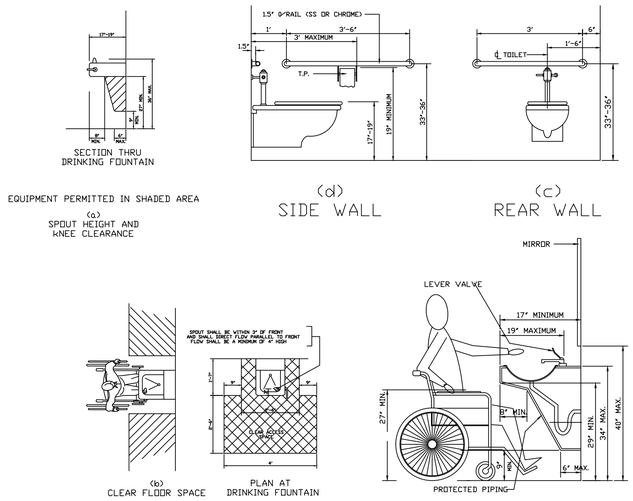


## HANDICAP DETAILS NO SCALE

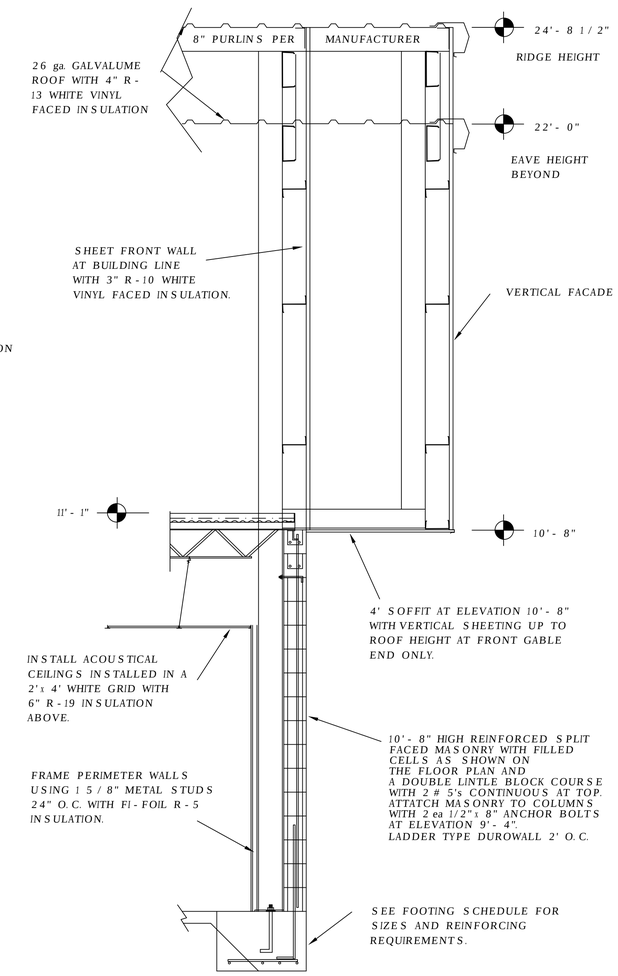


## FRONT WALL SECTION
## SCALE: 1/2" = 1'- 0"

| REVISIONS | DATE |
|---|---|
| | |
| | |
| | |
| | |
| | |

(407) 851-5112
ADVANCE DESIGN &
CONTRACTORS, INC.
5500 COMMERCE DR
ORLANDO, FL 32839

# EAGLE FIRE PROTECTION

1205 W. CROWN POINT CROSS RD.

MCD INC.
MONTA CONSULTING & DESIGN, INC.
8591 HACKNEY PRAIRIE ROAD
ORLANDO, FL 32818
PHONE: (407) 521-7907
ROBERT M. MONTA, P.E.
FLORIDA REG. No. 33709

| | |
|---|---|
| DRAWN | DAE |
| CHECKED | RMM |
| DATE | 3-8-2000 |
| SCALE | AS SHOWN |
| JOB NO. | 357-1 |
| SHEET | A-2 |

3 OF 7 SHEETS