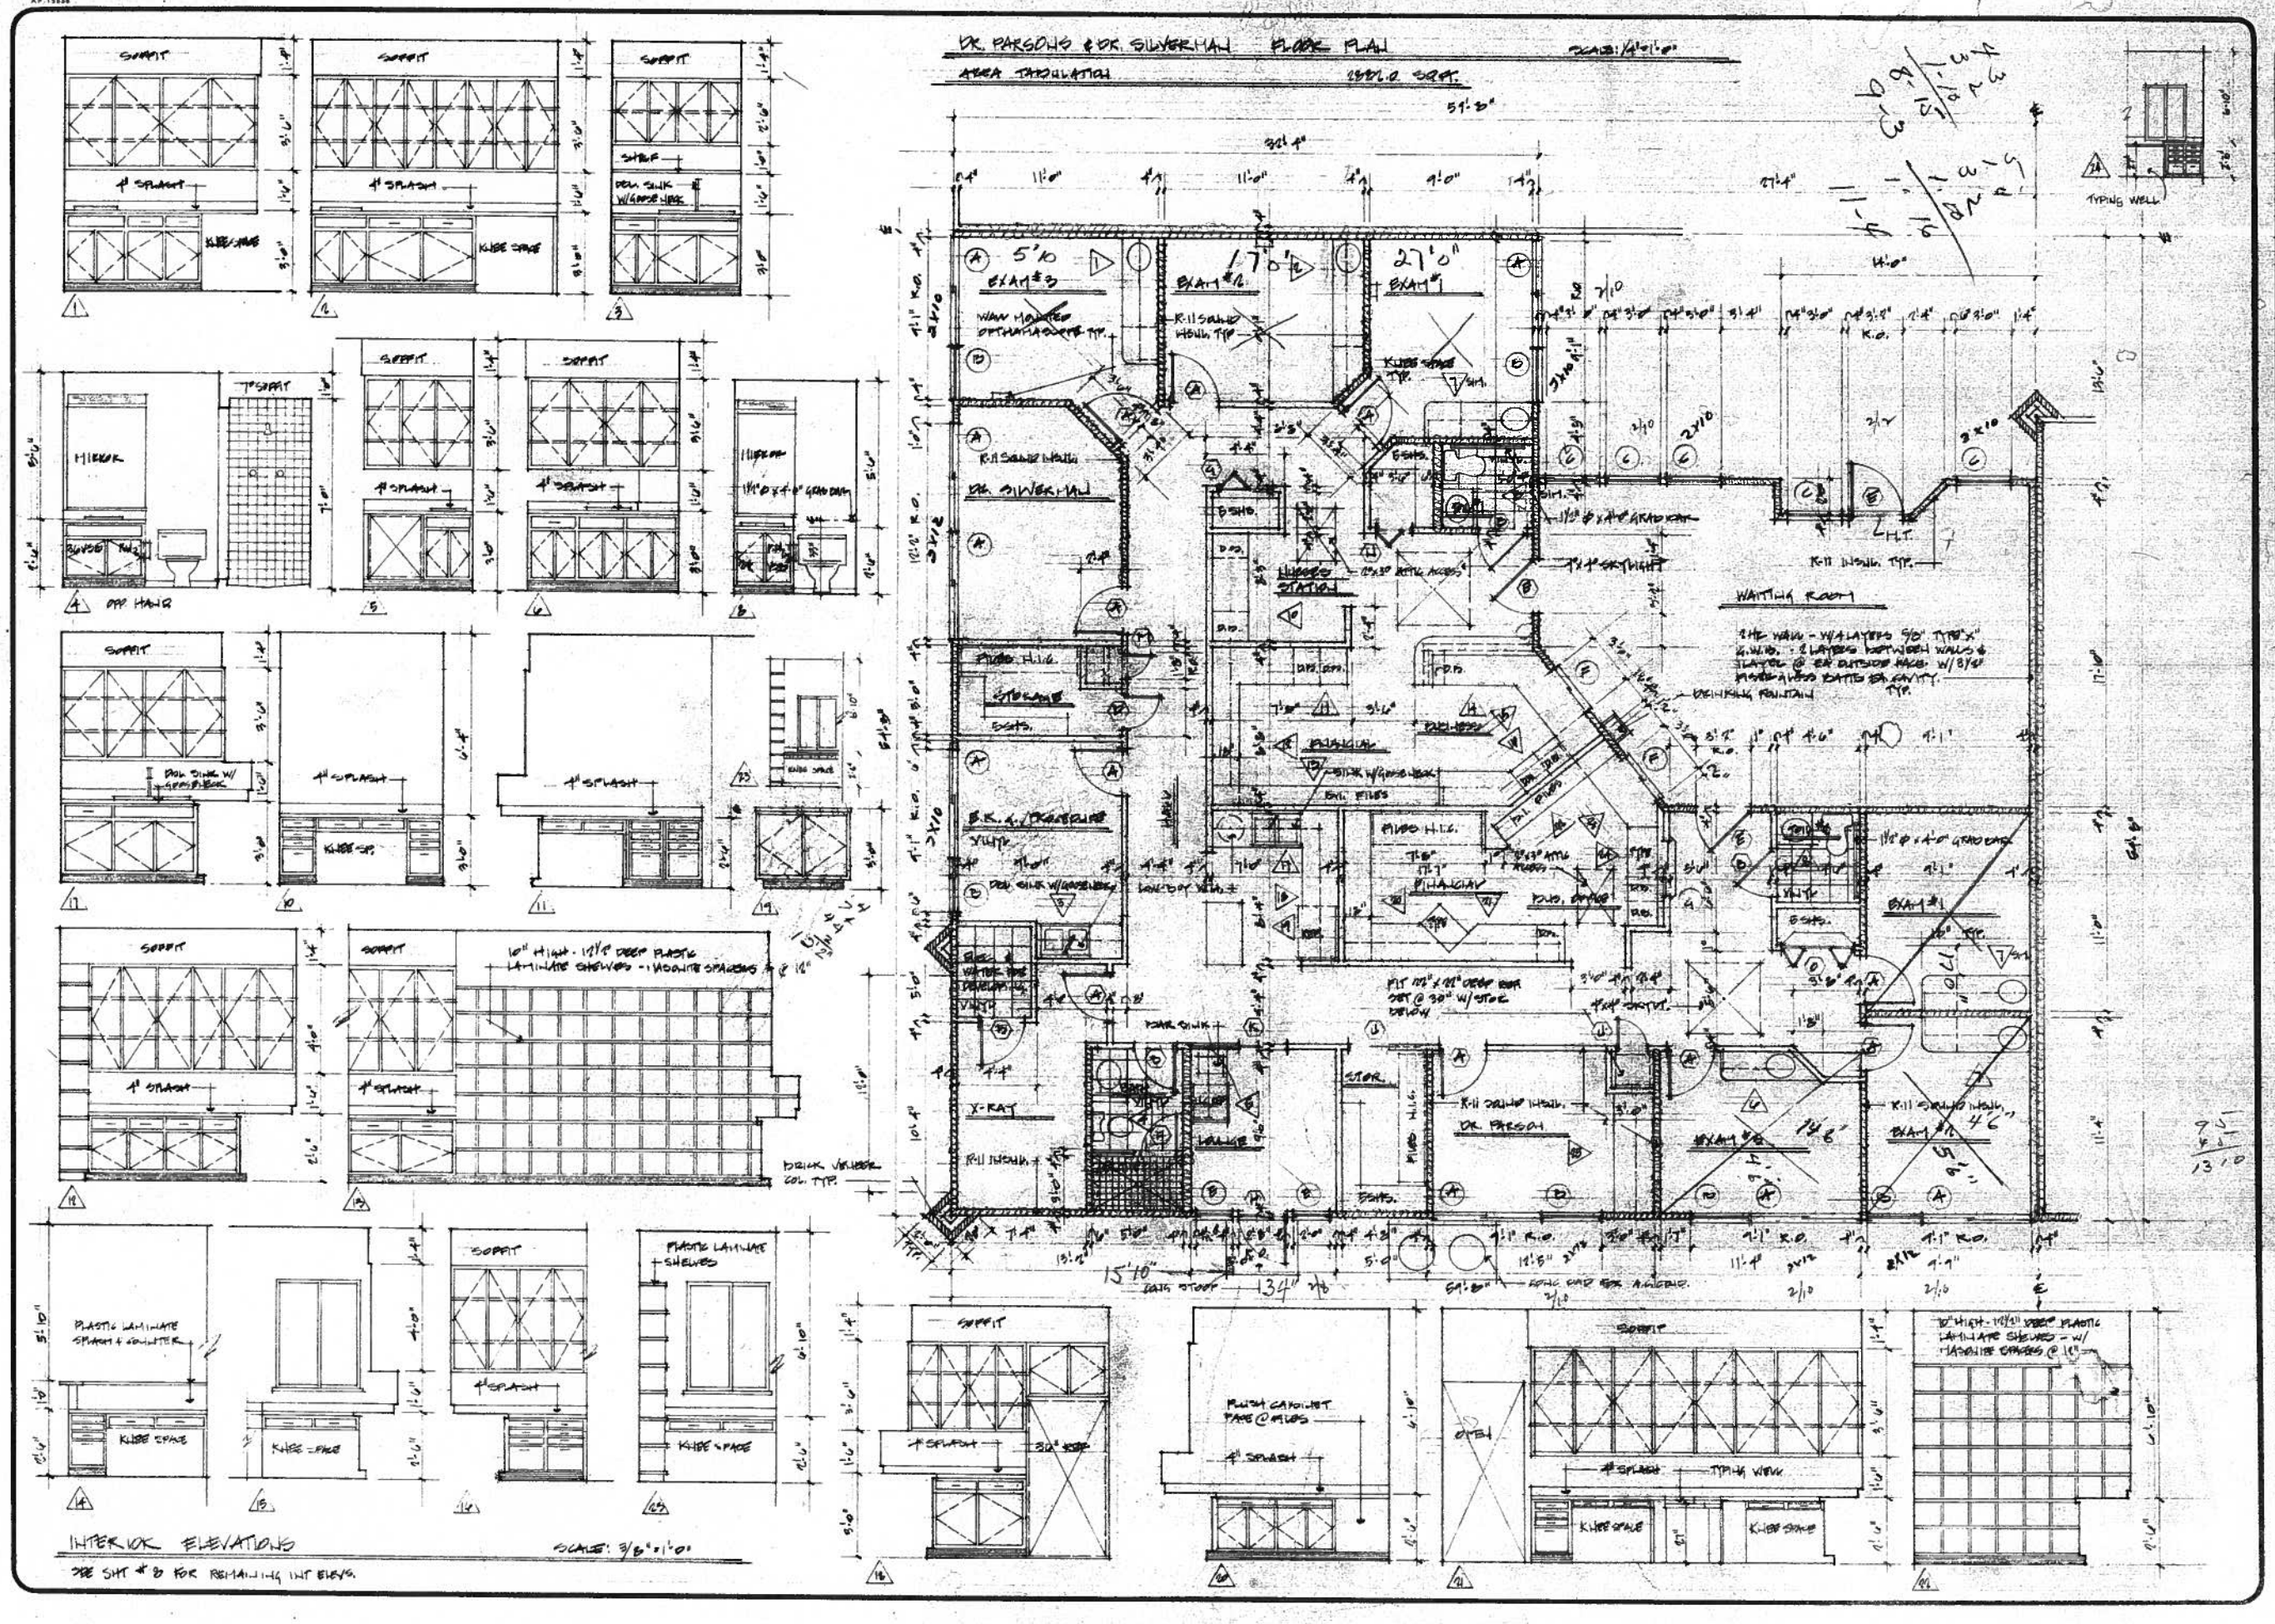


DONALD FREDRICK EVANS ASSOCIATES
ARCHITECTURE & PLANNING
131 PARK LAKE STREET
ORLANDO, FLORIDA 32803
PHONE: 305-849-6310

REVISED:

JOB NO. 12580
DATE: NOV. 1, 1980
DRAWN BY:

FLOOR PLAN - DRS. PARSONS & SILVERMAN
LAKE HOWELL OFFICE BUILDING
LAKE HOWELL, FL.