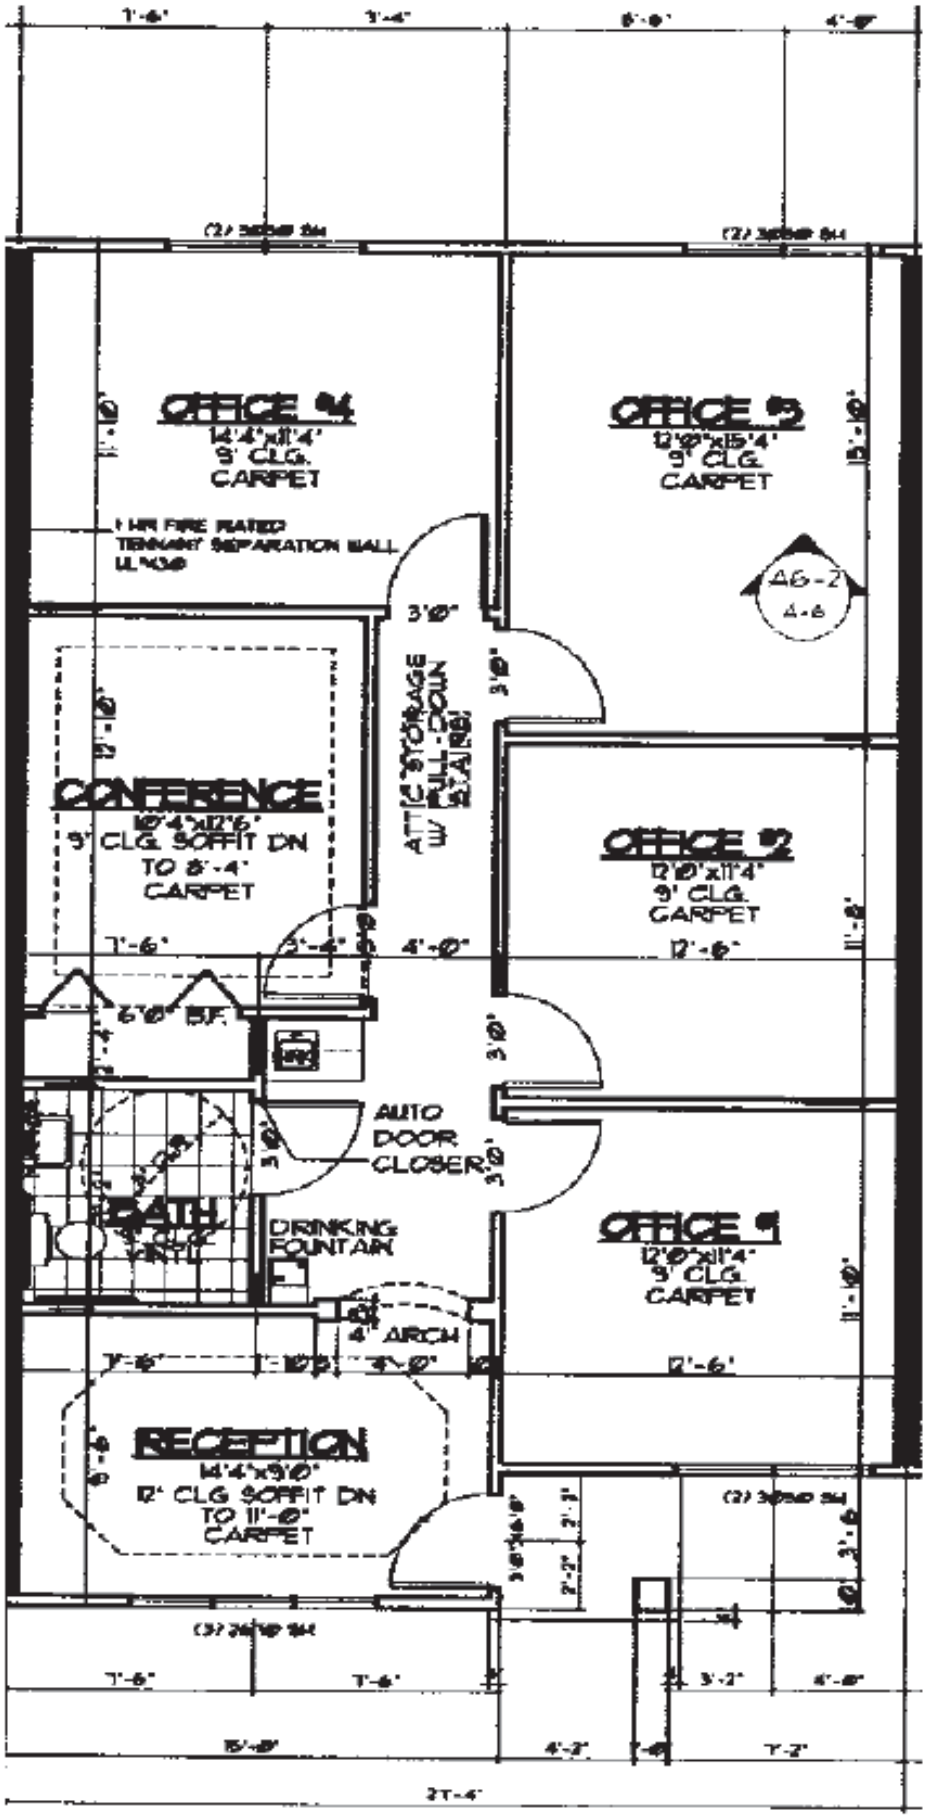
OFFICE #4
14'4"x11'4"
9' CLG.
CARPET
1 HR FIRE RATED
TENANT SEPARATION WALL
OFFICE #3
12'0"x15'4"
9' CLG.
CARPET
A6-2
A-6
CONFERENCE
12'4"x12'6"
9' CLG. SOFFIT DN
TO 8'-4"
CARPET
ATTIC STORAGE
W/ PULL-DOWN
STAIRS
OFFICE #2
12'0"x11'4"
9' CLG.
CARPET
6'0" B.F.
AUTO
DOOR
CLOSER
BATH
VINYL
DRINKING
FOUNTAIN
OFFICE #1
12'0"x11'4"
9' CLG.
CARPET
4" ARCH
RECEPTION
14'4"x9'0"
12' CLG SOFFIT DN
TO 11'-0"
CARPET