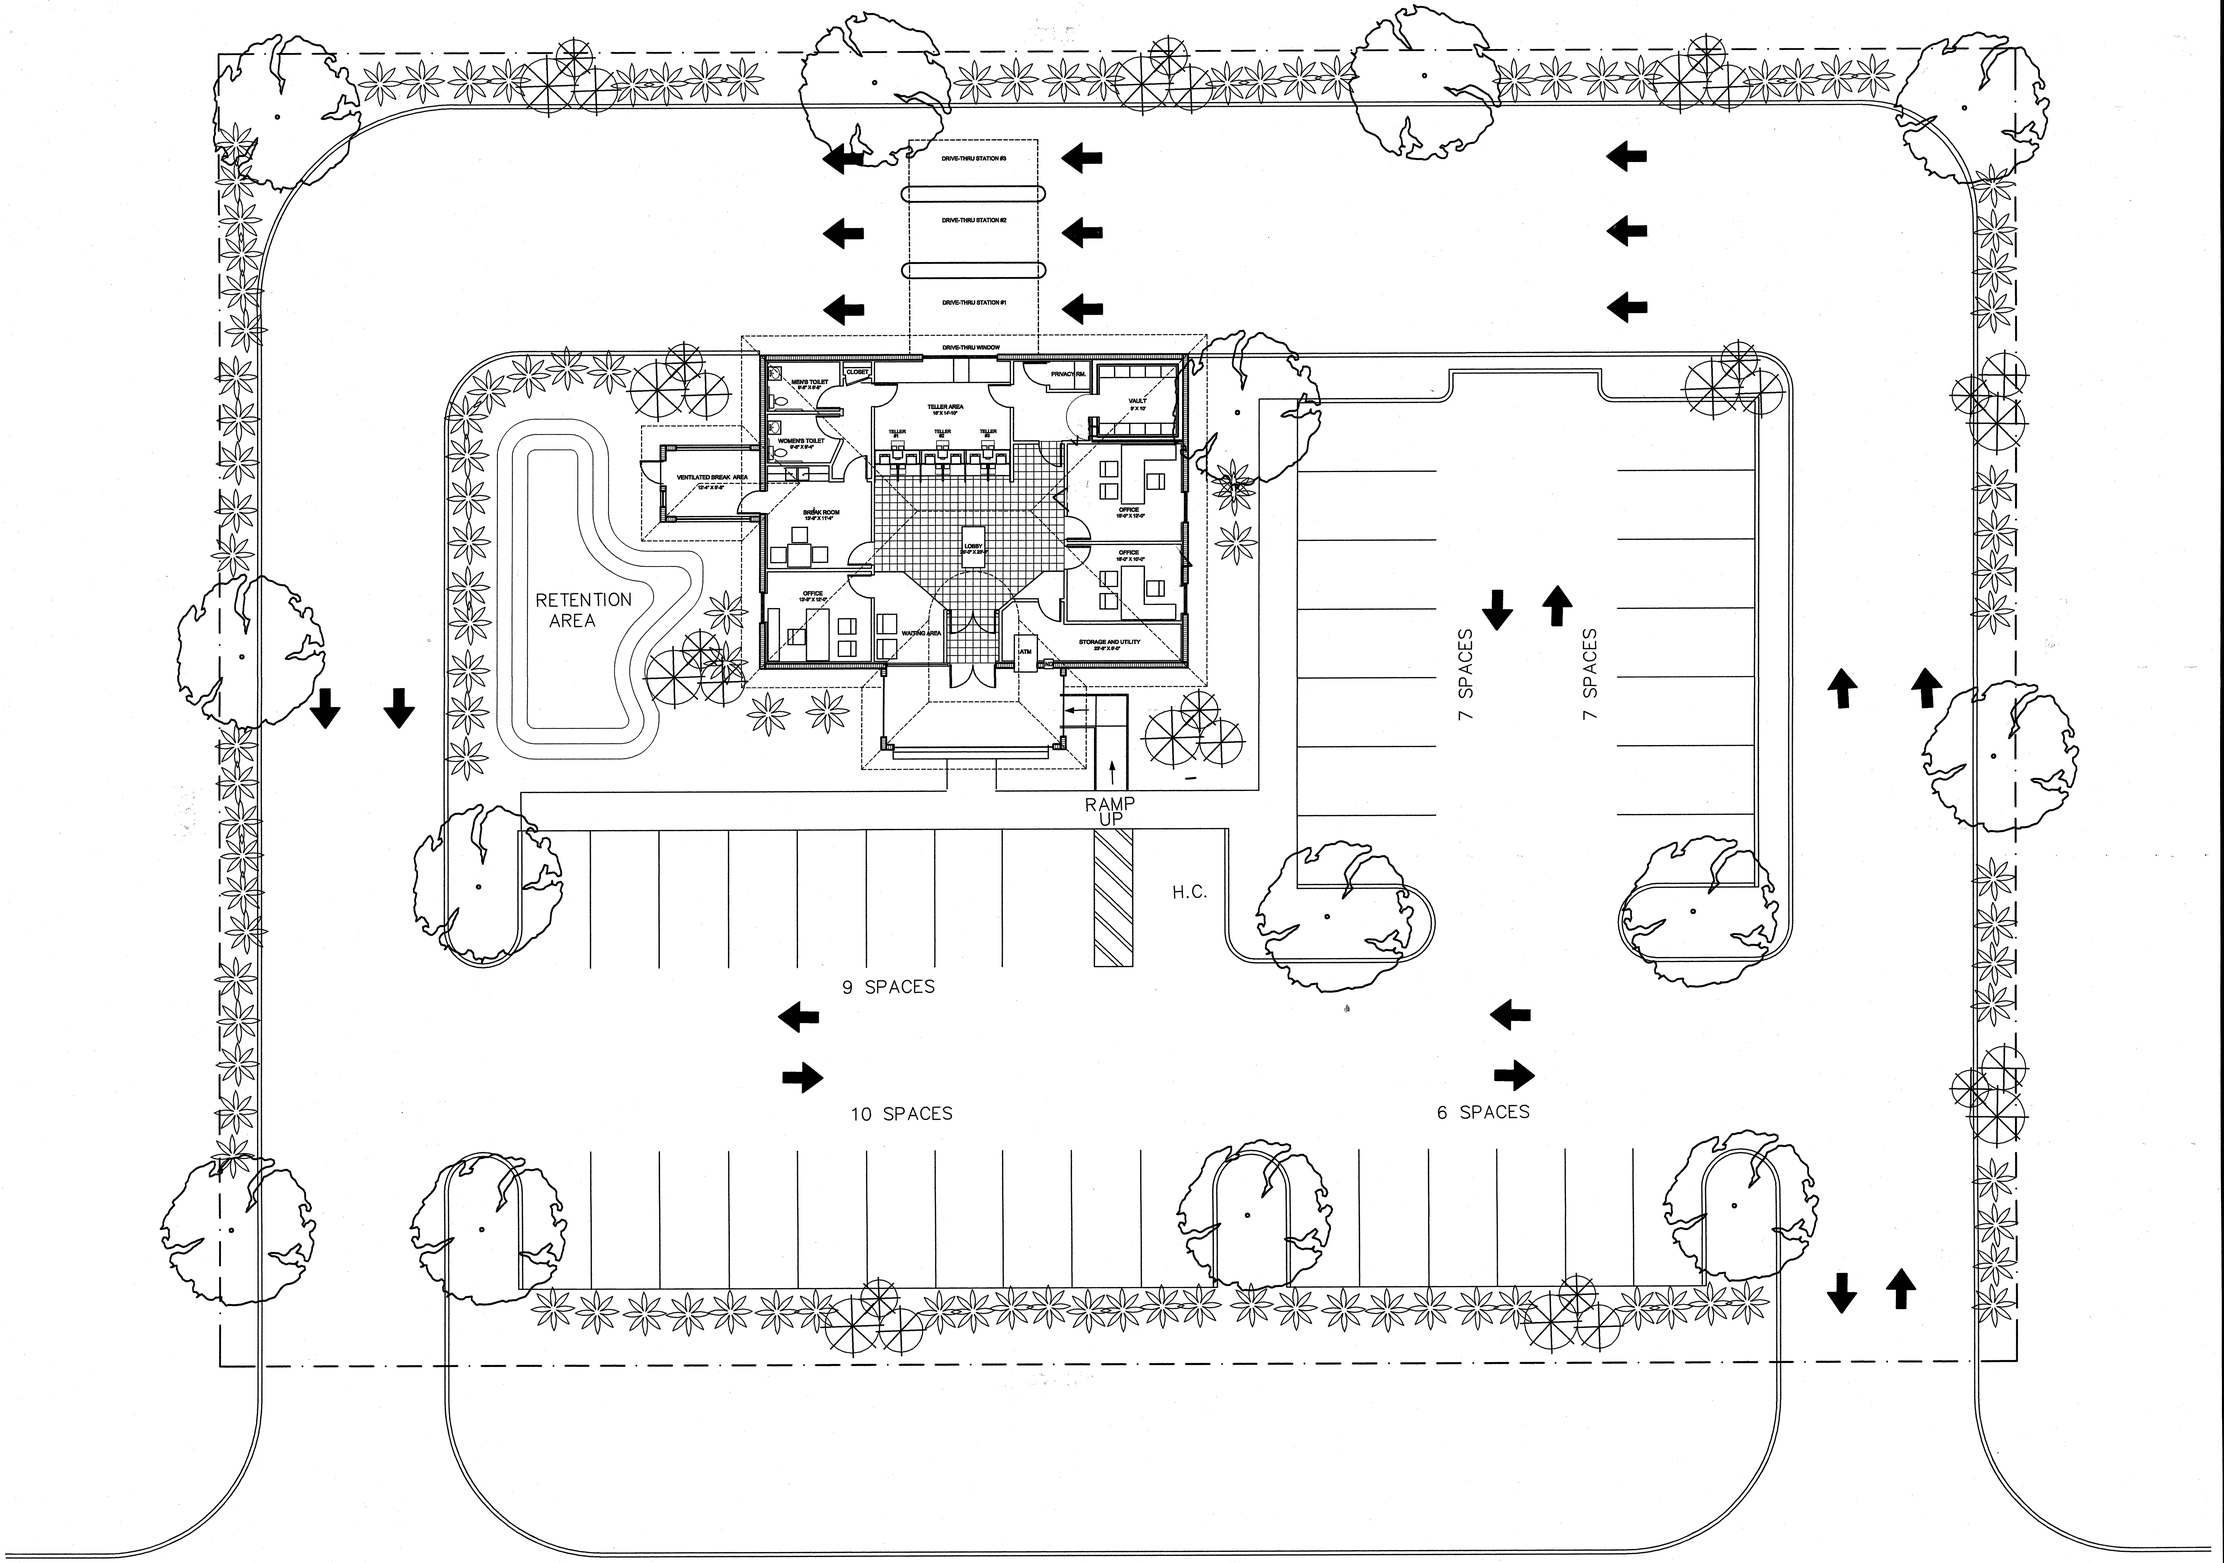

CONCEPTUAL SITE PLAN

TOTAL SITE AREA

1/8"=1'-0"

REVISIONS	BY
OWNER'S REVIEW 5-12-99	CDA

ARTERBURY ARCHITECT'S, INC.
AAC-001777
2400 SAND LAKE ROAD
LONGWOOD, FLORIDA 32779
(407) 774-2233
FAX (407) 774-7377

FAIRWINDS FEDERAL CREDIT UNION
PRESIDENTS DRIVE @ SANDLAKE ROAD
ORLANDO, FLORIDA

FACILITY PARTNERS GROUP FPG
P.O. BOX 196125
CASSELBERRY, FLORIDA 32719

DRAWN	CDA
CHECKED	
DATE	5-12-99
SCALE	1/8"=1'-0"
JOB NO.	99046
DRAWING NO.	S1

sheet S1 of S1