4980

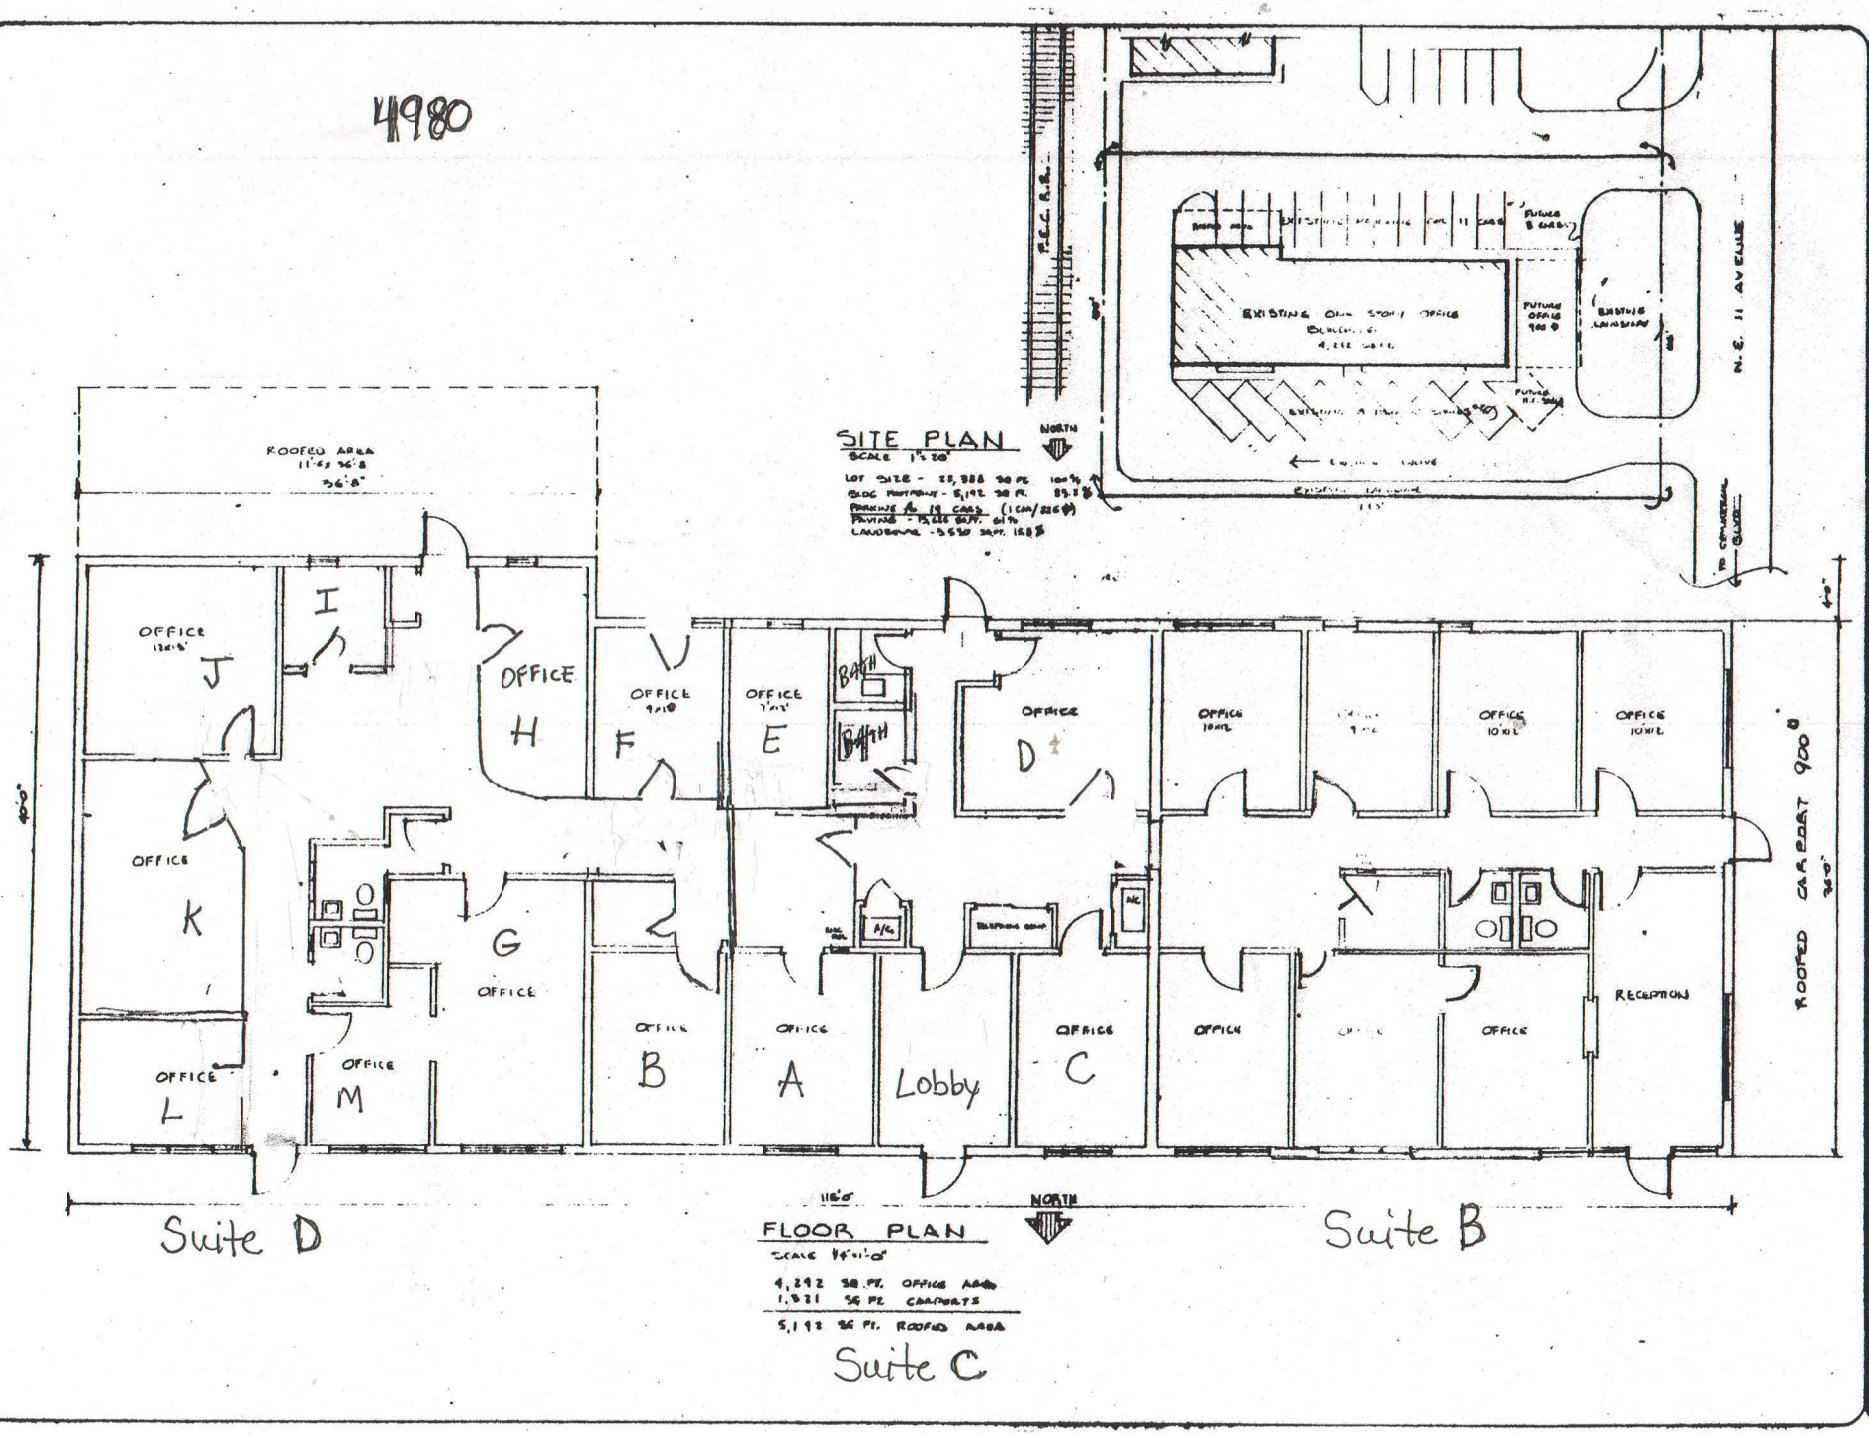

RICHARD W. DODGE
ARCHITECT

AN EXISTING OFFICE BUILDING FOR
DIXIE ELECTRIC 4980 BUILDING
4980 N.E. 11 AVENUE OAKLAND PARK, FLORIDA

TITLE
FLOOR PLAN
SITE PLAN

DATE
JULY 9 '85

DRAWING NO.
C-6145

SHEET NO.
1
ONE