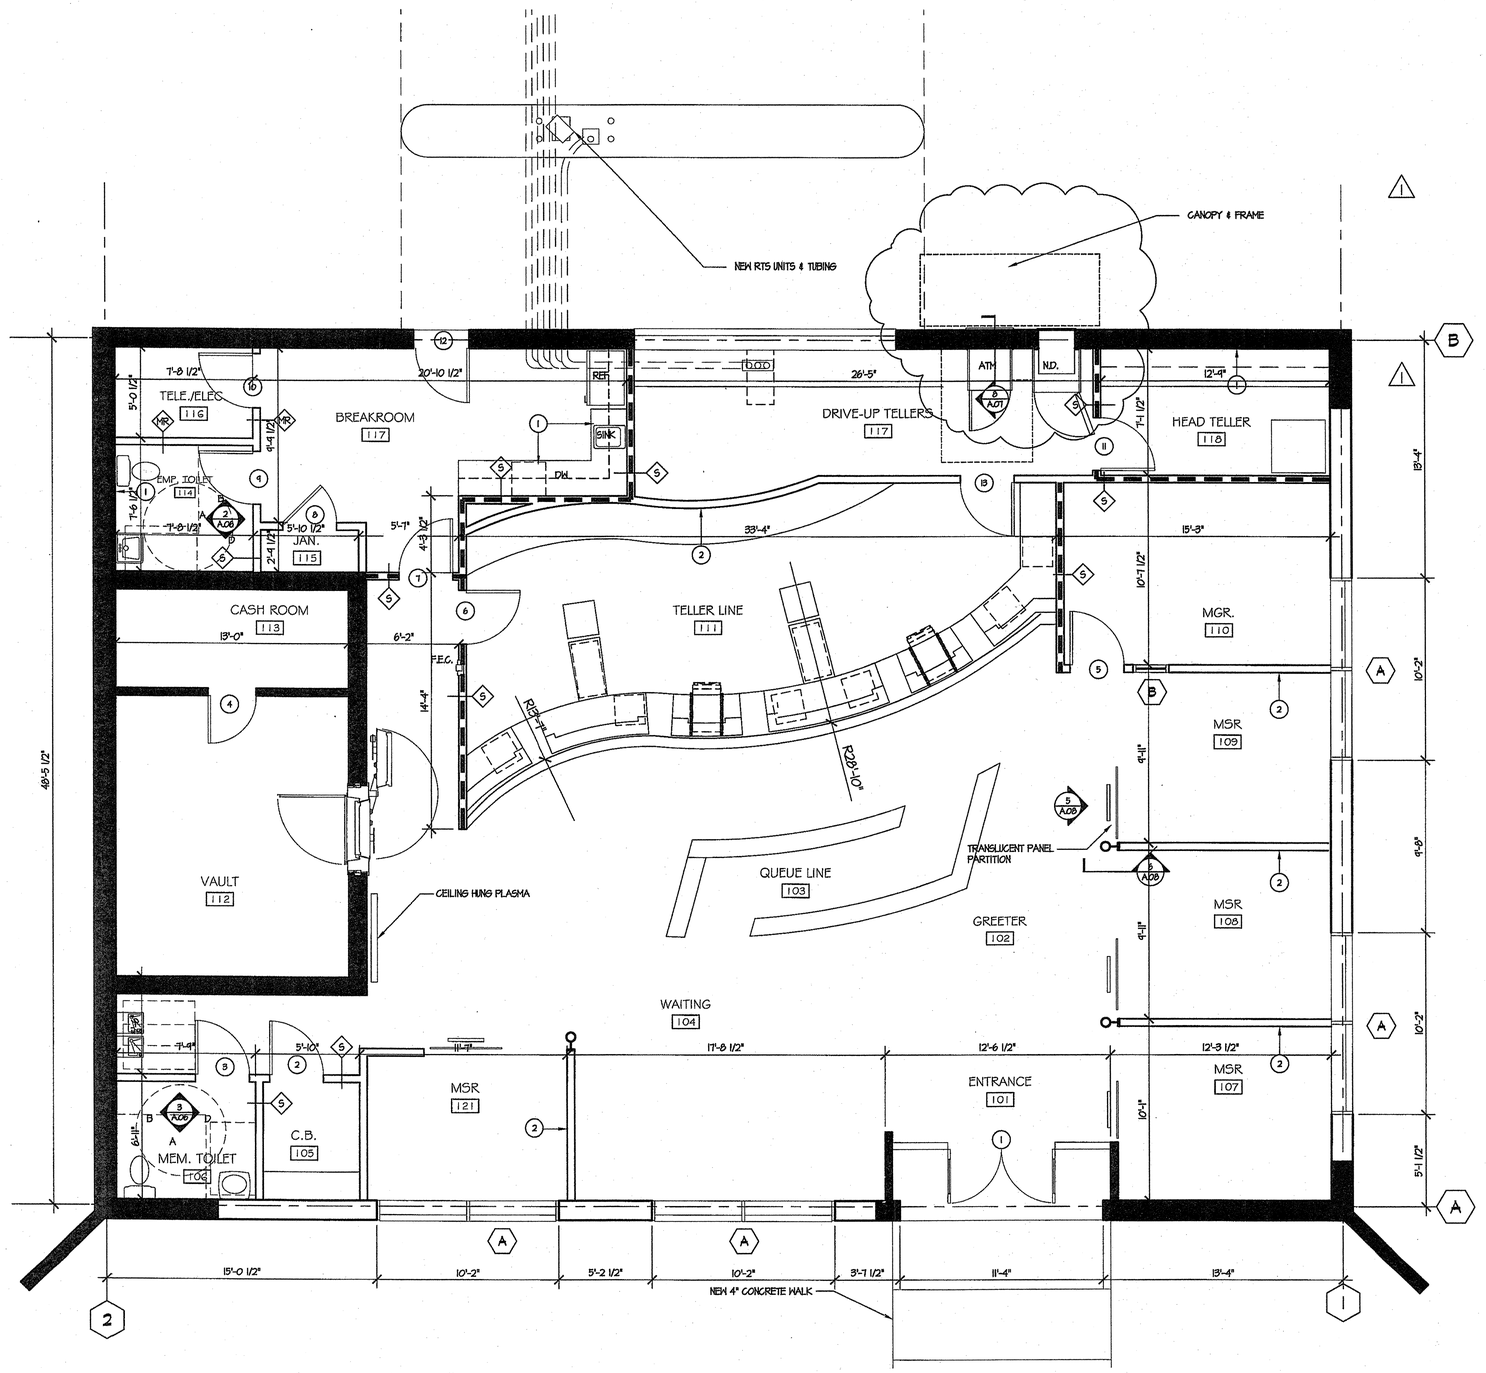

PARTITION LEGEND

*ALL WALL PARTITIONS TO BE TYPE "PT" UNLESS OTHERWISE NOTED.

TYPE	ASSEMBLY
PT	PARTITION TYP. 3 5/8" 25 GA. MTL STUDS @ 16" O.C. W/ 1 LAYER 5/8" GYPSUM BOARD EACH SIDE TO 6" ABOVE CEILING. PARTITION LIMITING HEIGHT: 13'-6"
S	PARTITION TO STRUCTURE 3 5/8" 22 GA. MTL STUDS @ 16" O.C. W/ 1 LAYER 5/8" GYPSUM BOARD EACH SIDE TO BOTTOM OF SUBCEILING AT TRUSSES. PROVIDE SOUND BATTS. LIMITING HEIGHT: 17'-3"
MR	PARTITION MR. 3 5/8" 25 GA. MTL STUDS @ 16" O.C. W/ 1 LAYER MOISTURE RESISTANT 5/8" GYPSUM BOARD EACH SIDE TO 6" ABOVE CEILING. PARTITION LIMITING HEIGHT: 13'-6"

WALLS TO STRUCTURE

EXISTING CONSTRUCTION

NEW CONSTRUCTION - TO MATCH EXISTING

1. BLOCKING IN WALL FOR CABINETS ABOVE.
2. BLOCKING IN WALL FOR MARKETING
3. BLOCKING IN WALL FOR OVERHEAD

1 / A.01 FLOOR PLAN
1/4" = 1'-0"

KDA Holdings
Building on Ideas
350 Franklin Road
Marietta, GA 30067
Phone: 770.421.1532
Fax: 770.422.8285

Warner Summers Ditzel Benefield Ward & Associates
ARCHITECTURE INTERIOR DESIGN
67 PEACHTREE PARK DRIVE ATLANTA, GA 30309
(404) 352-6075 FAX (404) 352-6212

WSDBW NO. 06091

FAIRWINDS CREDIT UNION
Sanford Branch

Issue:

Date	Rev.	Description
3/30/07		C.D. PRESENTATION
5/25/07	1	Plan Coordination
9/14/07	2	CANOPY

KDA Project Number: 27-0003
Drawn By: gar
Checked By: csw
Scale:

FLOOR PLAN

A.01