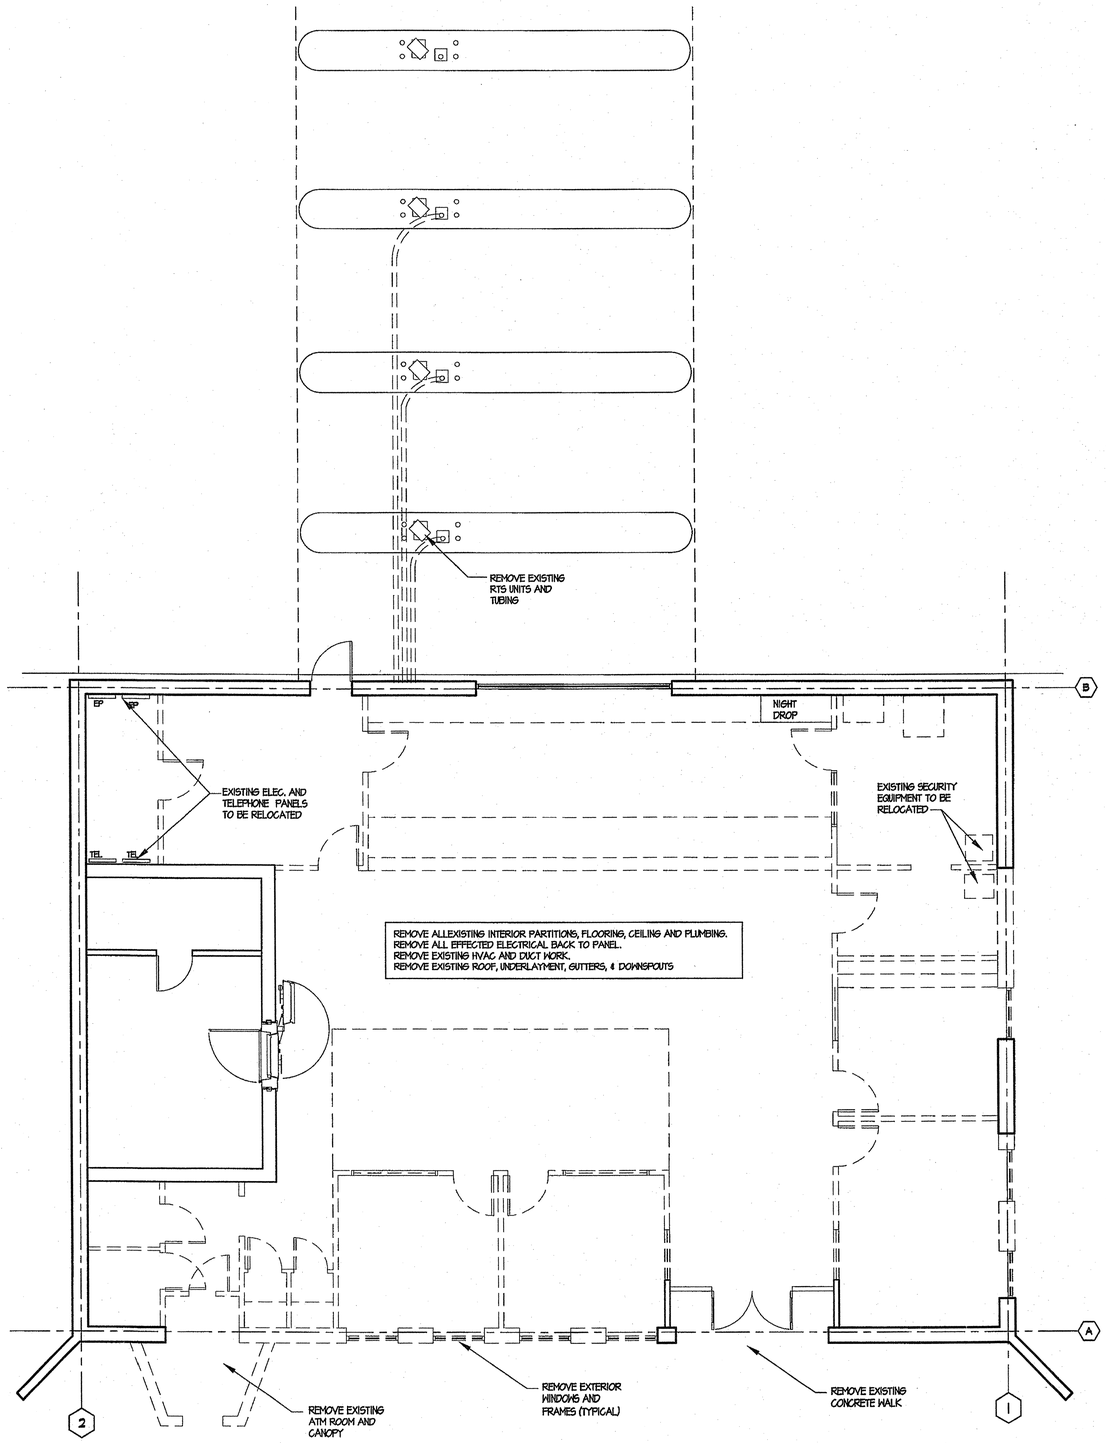

EXISTING TO REMAIN

EXISTING TO BE REMOVED

1 D.01 DEMOLITION PLAN
3/16" = 1'-0"

KDA | Holdings
Building on Ideas
350 Franklin Road
Marietta, GA 30067
Phone: 770.421.1532
Fax: 770.422.8285

Warner Summers Ditzel Benefield Ward & Associates
ARCHITECTURE INTERIOR DESIGN
67 PEACHTREE PARK DRIVE ATLANTA, GA 30309
(404) 352-6075 FAX (404) 351-6511

WSDBW NO. 06091

FAIRWINDS CREDIT UNION
Sanford Branch

Issue:

Date	Rev.	Description
3/30/07		C.D. PRESENTATION
5/25/07		Plan Coordination

KDA Project Number:	27-0003
Drawn By:	gar
Checked By:	csw
Scale:	

DEMOLITION PLAN

D.01