KDA | Holdings
Building an Idea
350 Franklin Road
Marietta, GA 30067
Phone: 770.421.1532
Fax: 770.422.8285

Warner Summers Ditzel Benefield Ward & Associates
ARCHITECTURE INTERIOR DESIGN
87 PEACHTREE PARK DRIVE ATLANTA, GA 30309
(404) 351-6075 FAX (404) 351-6811

WSDBW NO. 06091

E. AIRPORT BLVD

25' BUILDING SETBACK

25' BUILDING SETBACK

25' BUILDING SETBACK

DRIVE-THRU

ATM

10' BUILDING SETBACK

DUMPSTER

FAIRWINDS CREDIT UNION

1 / A01

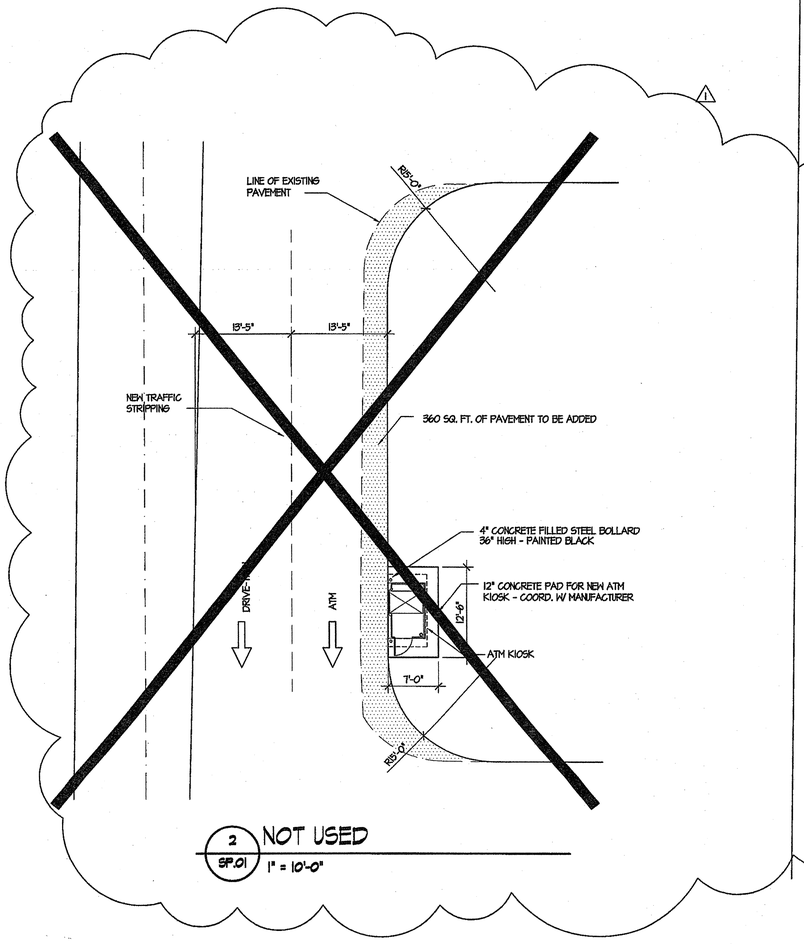

2 / SP.01 NOT USED
1" = 10'-0"

1 / SP.01 KEY SITE PLAN
1" = 20'-0"
FILE NAME:

N

0 8' 16' 60'
4' 12' 20' 100'

FAIRWINDS CREDIT UNION
Sanford Branch

Issue:

Date	Rev.	Description
3/30/07		C.D. PRESENTATION
5/25/07	1	Plan Coordination

KDA Project Number: 27-0003
Drawn By: gar
Checked By: csw
Scale:

KEY SITE PLAN

SP.01