





WATER DISTRIBUTION SYSTEM
MASTER PLAN UPDATE

BIRKHOFF, HENDRICKS & CARTER, L.L.P.
PROFESSIONAL ENGINEERS
Dallas, Texas
TYPE FIRM NO. 536
JANUARY 2015

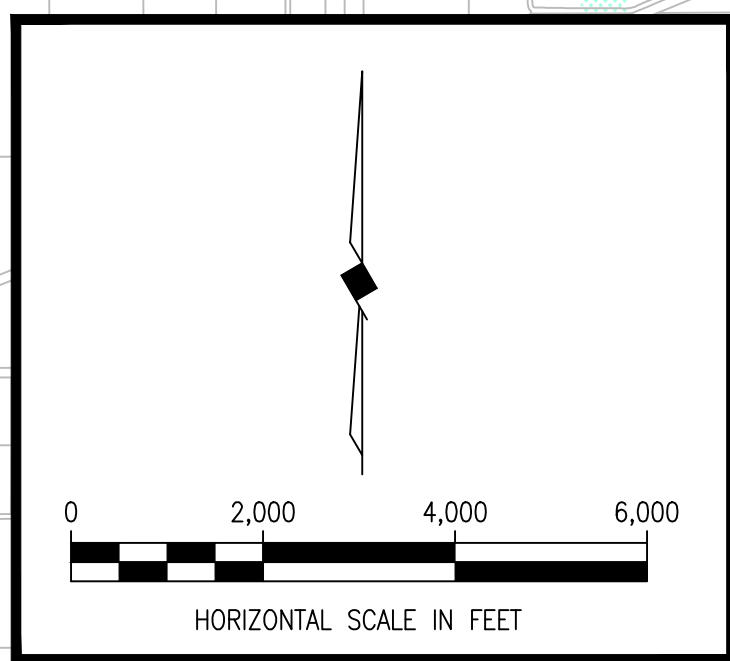


LEGEND


- PARCELS
- PLANNING AREA BOUNDARY
- PROPOSED WATER LINE NUMBER & DIAMETER
- EXISTING WATER LINE (TO BE ABANDONED)
- EXISTING WATER LINE NUMBER & DIAMETER
- EXISTING NTMWD SUPPLY LINE
- COUNTY LINE
- EXISTING PUMP STATION
- PROPOSED PUMP STATION
- EXISTING ELEVATED STORAGE TANK
- PROPOSED ELEVATED STORAGE TANK
- EXISTING GROUND STORAGE RESERVOIR
- PROPOSED GROUND STORAGE RESERVOIR
- 730 SERVICE AREA (AT BUILDOUT)
- 740 SERVICE AREA (AT BUILDOUT)
- APPROXIMATE LIMITS OF 100-YR. FLOODPLAIN
- AREAS REQUIRING FURTHER STUDY AT TIME OF DEVELOPMENT WITH POSSIBLE BOOSTER PUMP STATION

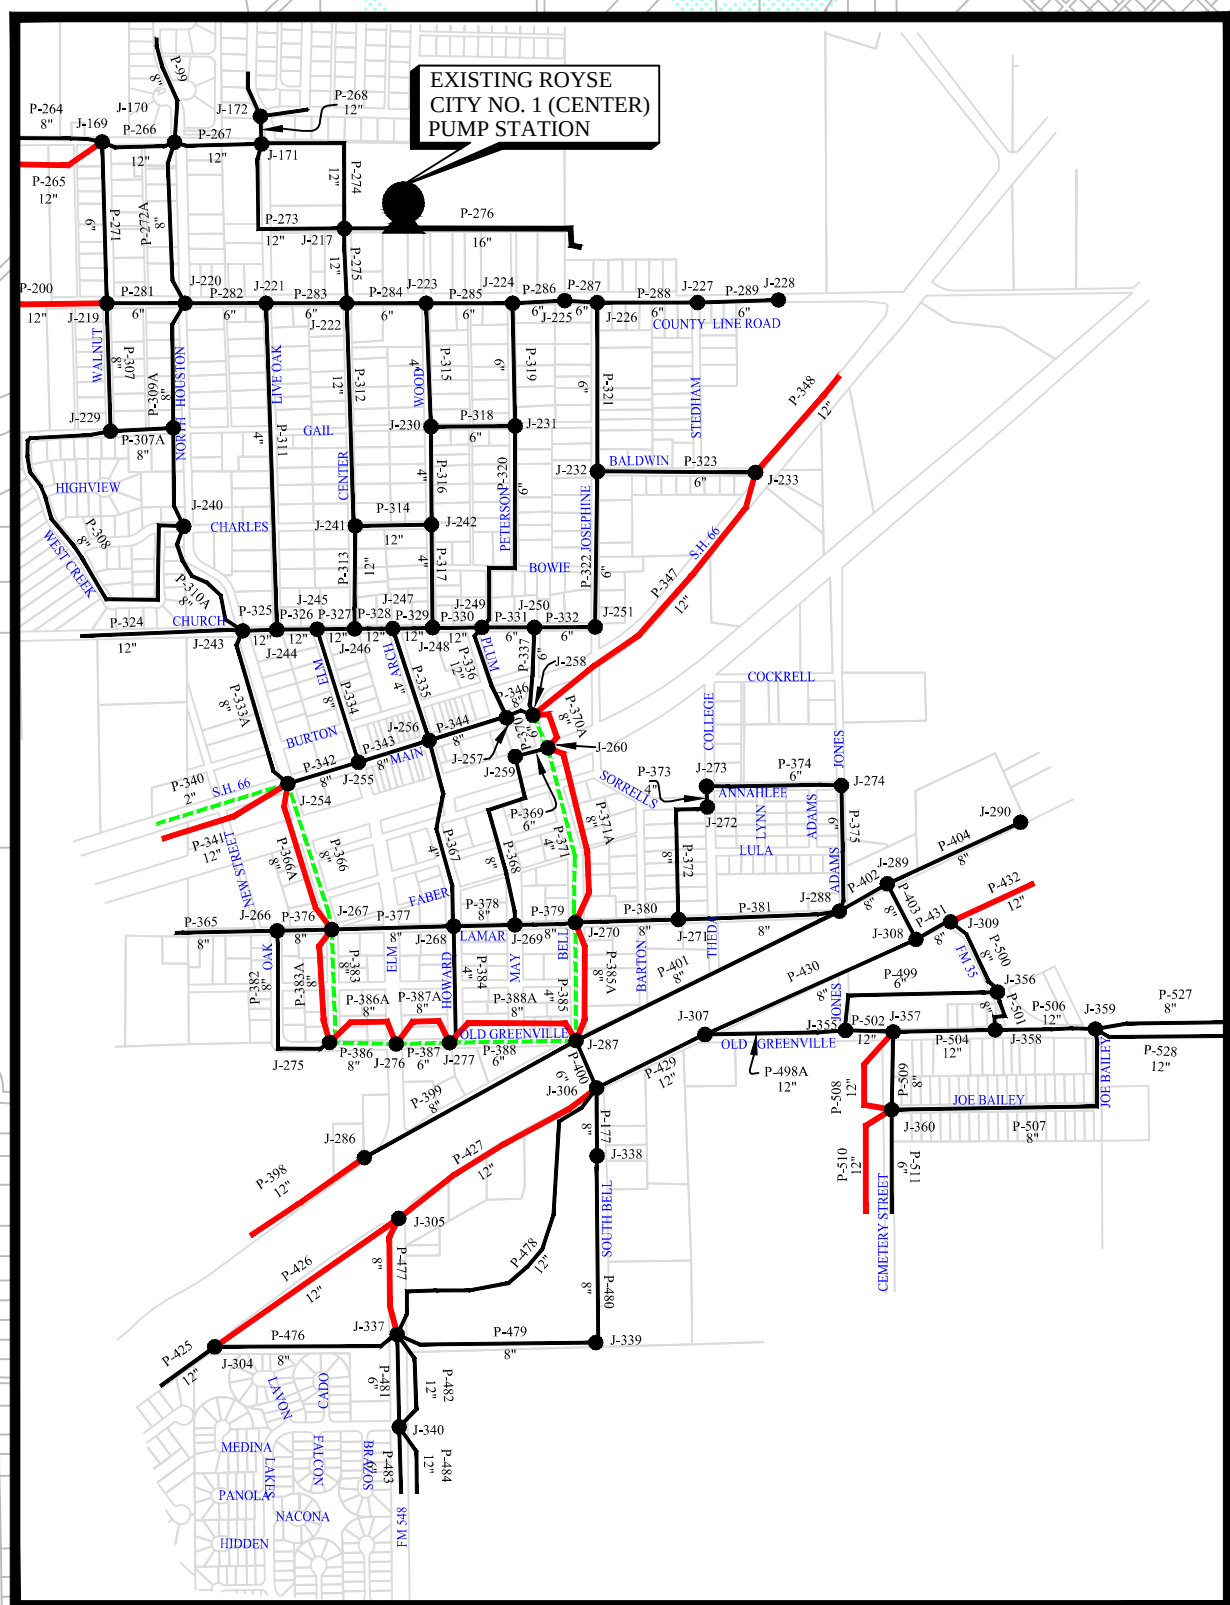


DOWNTOWN AREA INSET
(NTS)

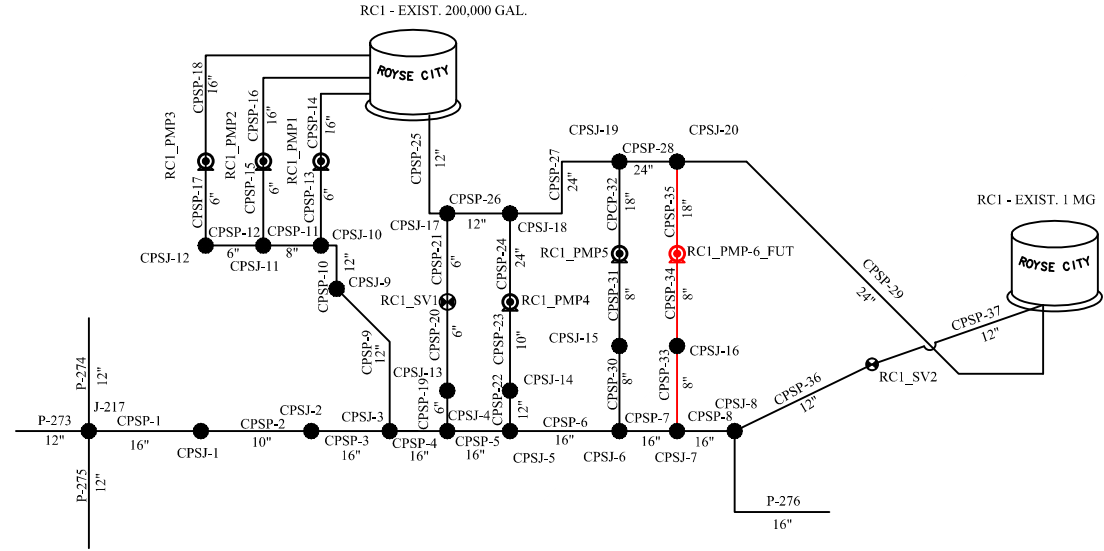

ROYSE CITY NO. 1
(CENTER) PUMP STATION

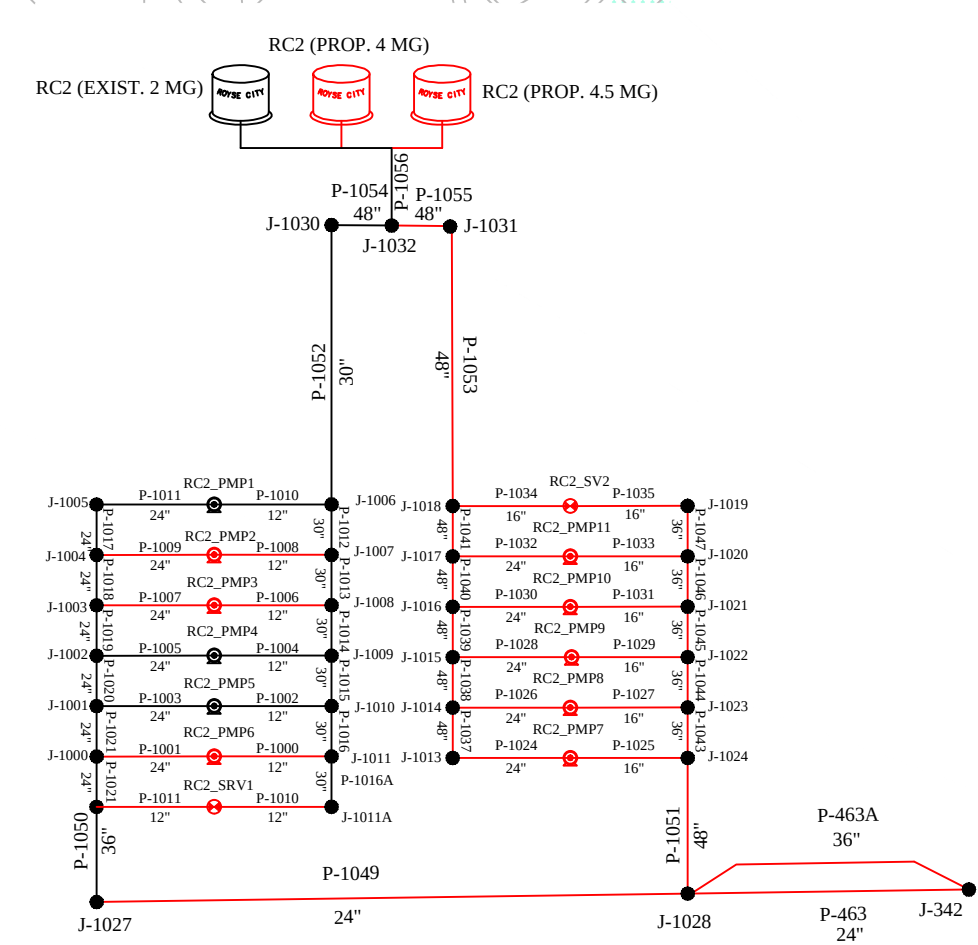

ROYSE CITY NO. 2 PUMP STATION

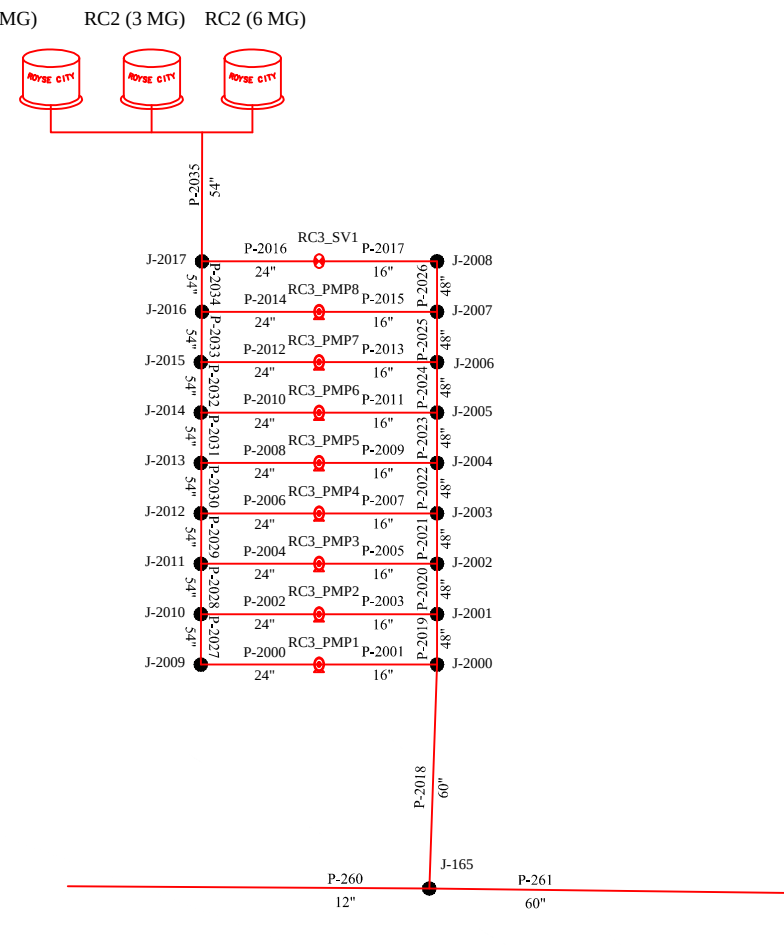

ROYSE CITY NO. 3 PUMP STATION

REVISION: 1/19/15 - DCHANEY
H:\Projects\Roys City 2012\12 Water Plan\Basemap\2013 Master Plan.dwg
PLOT SCALE: 1:1
PLOT DATE: 1/28/2015
PLOT BY: WANDERSON