


Exclusive Yard Area

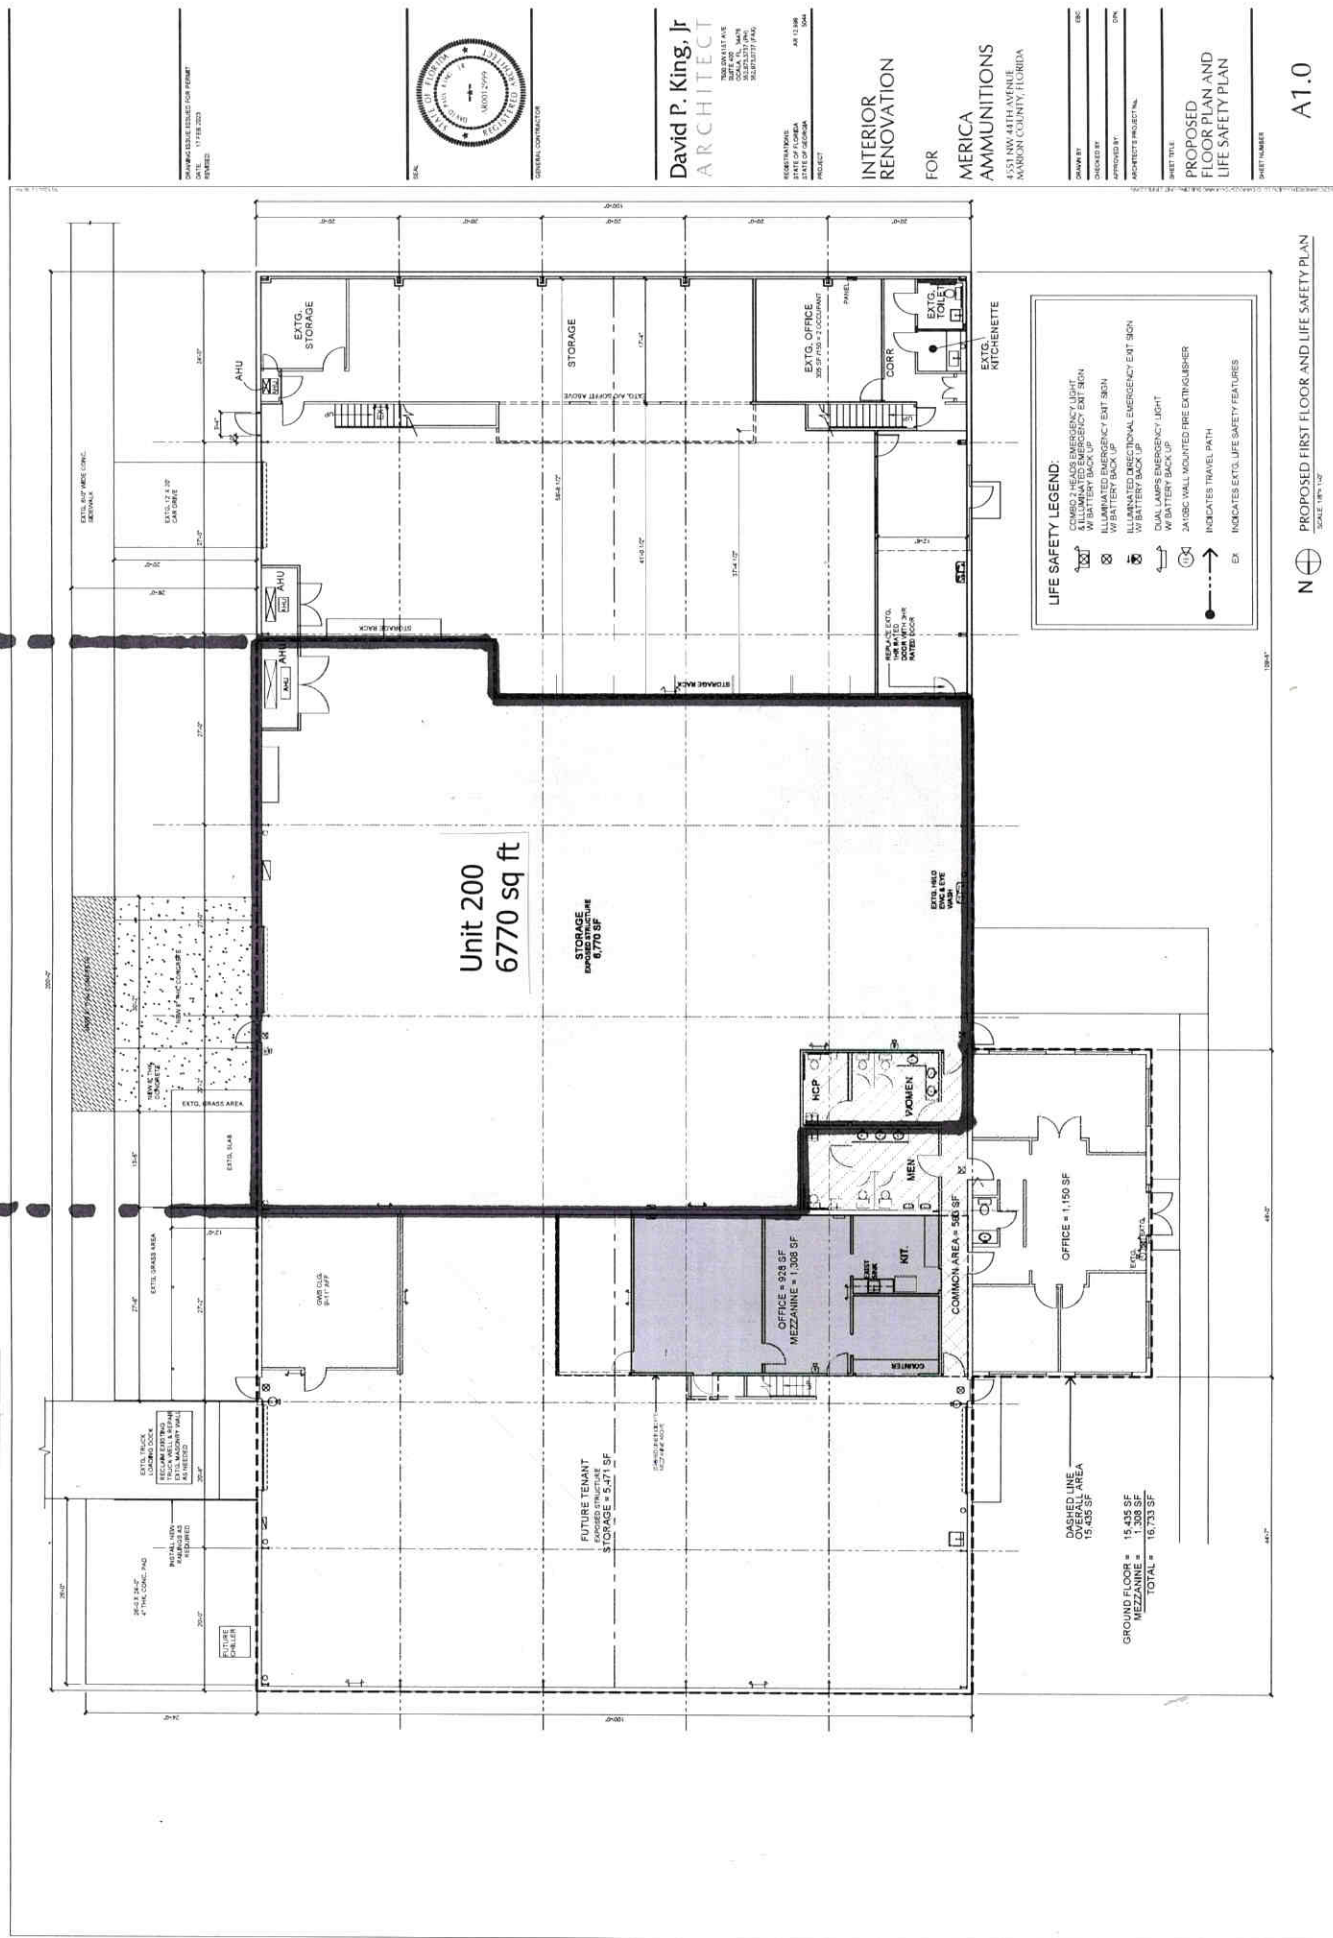

A17.0

N PROPOSED FIRST FLOOR AND LIFE SAFETY PLAN
SCALE: 1/8" = 1'-0"