EFILE: 06/21/2018 10:17 AM JEFF PAR 5654094 hrb $100.00 ::: 11831093 CONVEYANCE BOOK 3407 PAGE 186

11831093

VICKNAIR ADDITION
CITY OF GRETNA
JEFFERSON PARISH, LA

Approved by the Mayor and the City Council of the City of Gretna.

Date JUNE 13, 2018 /S. BELINDA C. CONSTANT
Mayor

Ordinance No. 4835 /S/ DAVID S. BOYD
City Engineer
Burk-Kleinpeter, Inc.

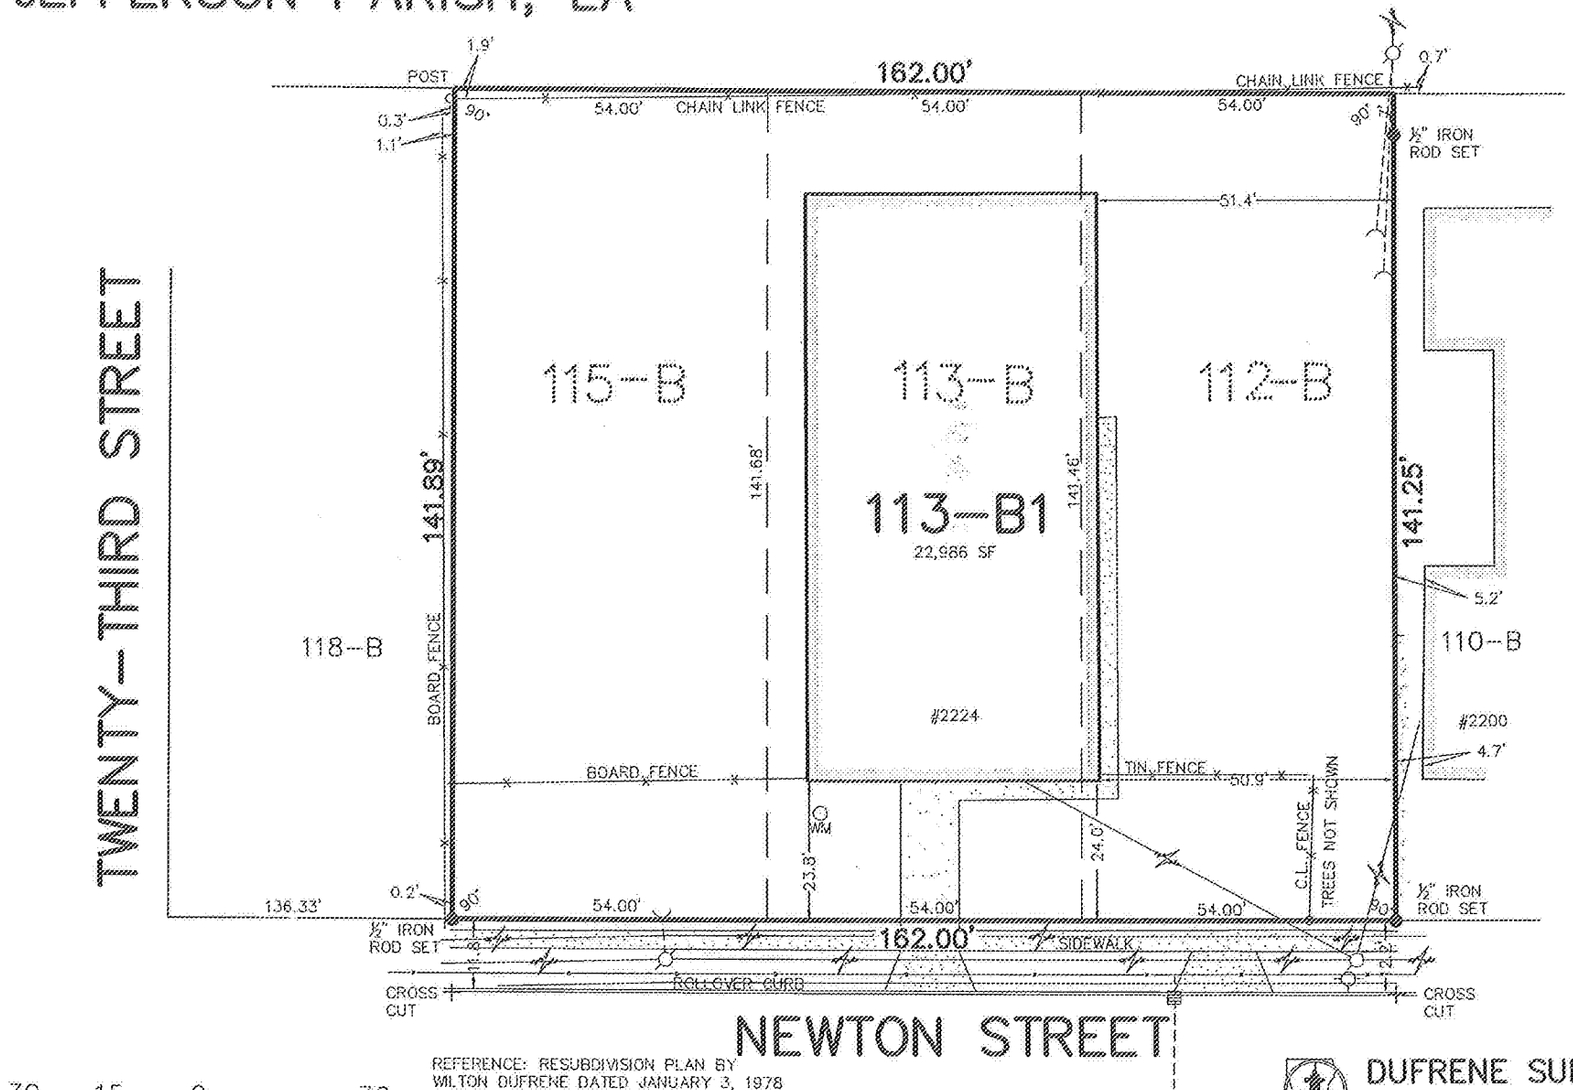

/S/ NORMA J. CRUZ, CMC
CITY CLERK
CITY OF GRETNA
STATE OF LOUISIANA

LEGEND

- OVERHEAD UTILITY LINES
- WATER LINE
- POWER POLE
- ANCHOR/GUY WIRE
- WATER METER
- FIRE HYDRANT

A TRUE COPY: _____
CITY CLERK, GRETNA, LA

OCTOBER 16, 2017

RESUBDIVISION OF LOTS 112-B, 113-B AND 115-B, INTO LOT 113-B1. SURVEYED IN ACCORDANCE WITH THE LOUISIANA STANDARDS OF PRACTICE FOR BOUNDARY SURVEYS FOR A CLASS C SURVEY, MADE AT THE REQUEST OF NEW ORLEANS GOSPEL ASSEMBLY.

TILDON J. DUFRENE, JR.
REG. No. 04583
REGISTERED PROFESSIONAL LAND SURVEYOR

30 15 0 30
SCALE IN FEET

REFERENCE: RESUBDIVISION PLAN BY WILTON DUFRENE DATED JANUARY 3, 1978

THE SERVITUDES AND RESTRICTIONS SHOWN ON THIS SURVEY ARE LIMITED TO THOSE SET FORTH IN THE DESCRIPTION FURNISHED TO US, AND THERE IS NO REPRESENTATION THAT ALL APPLICABLE SERVITUDES AND RESTRICTIONS ARE SHOWN HEREON. THE SURVEYOR HAS MADE NO TITLE SEARCH OR PUBLIC RECORD SEARCH IN COMPILING THE DATA FOR THIS SURVEY.

DUFRENE SURVEYING & ENGINEERING INC.
1624 MANHATTAN BOULEVARD, HARVEY, LA 70058
504-368-6390 PH.
504-368-6394 FAX
dufrene@dufrenesurveying.com

17-000749 ks gretna\vicknair addition\11128-1156(resub).dwg