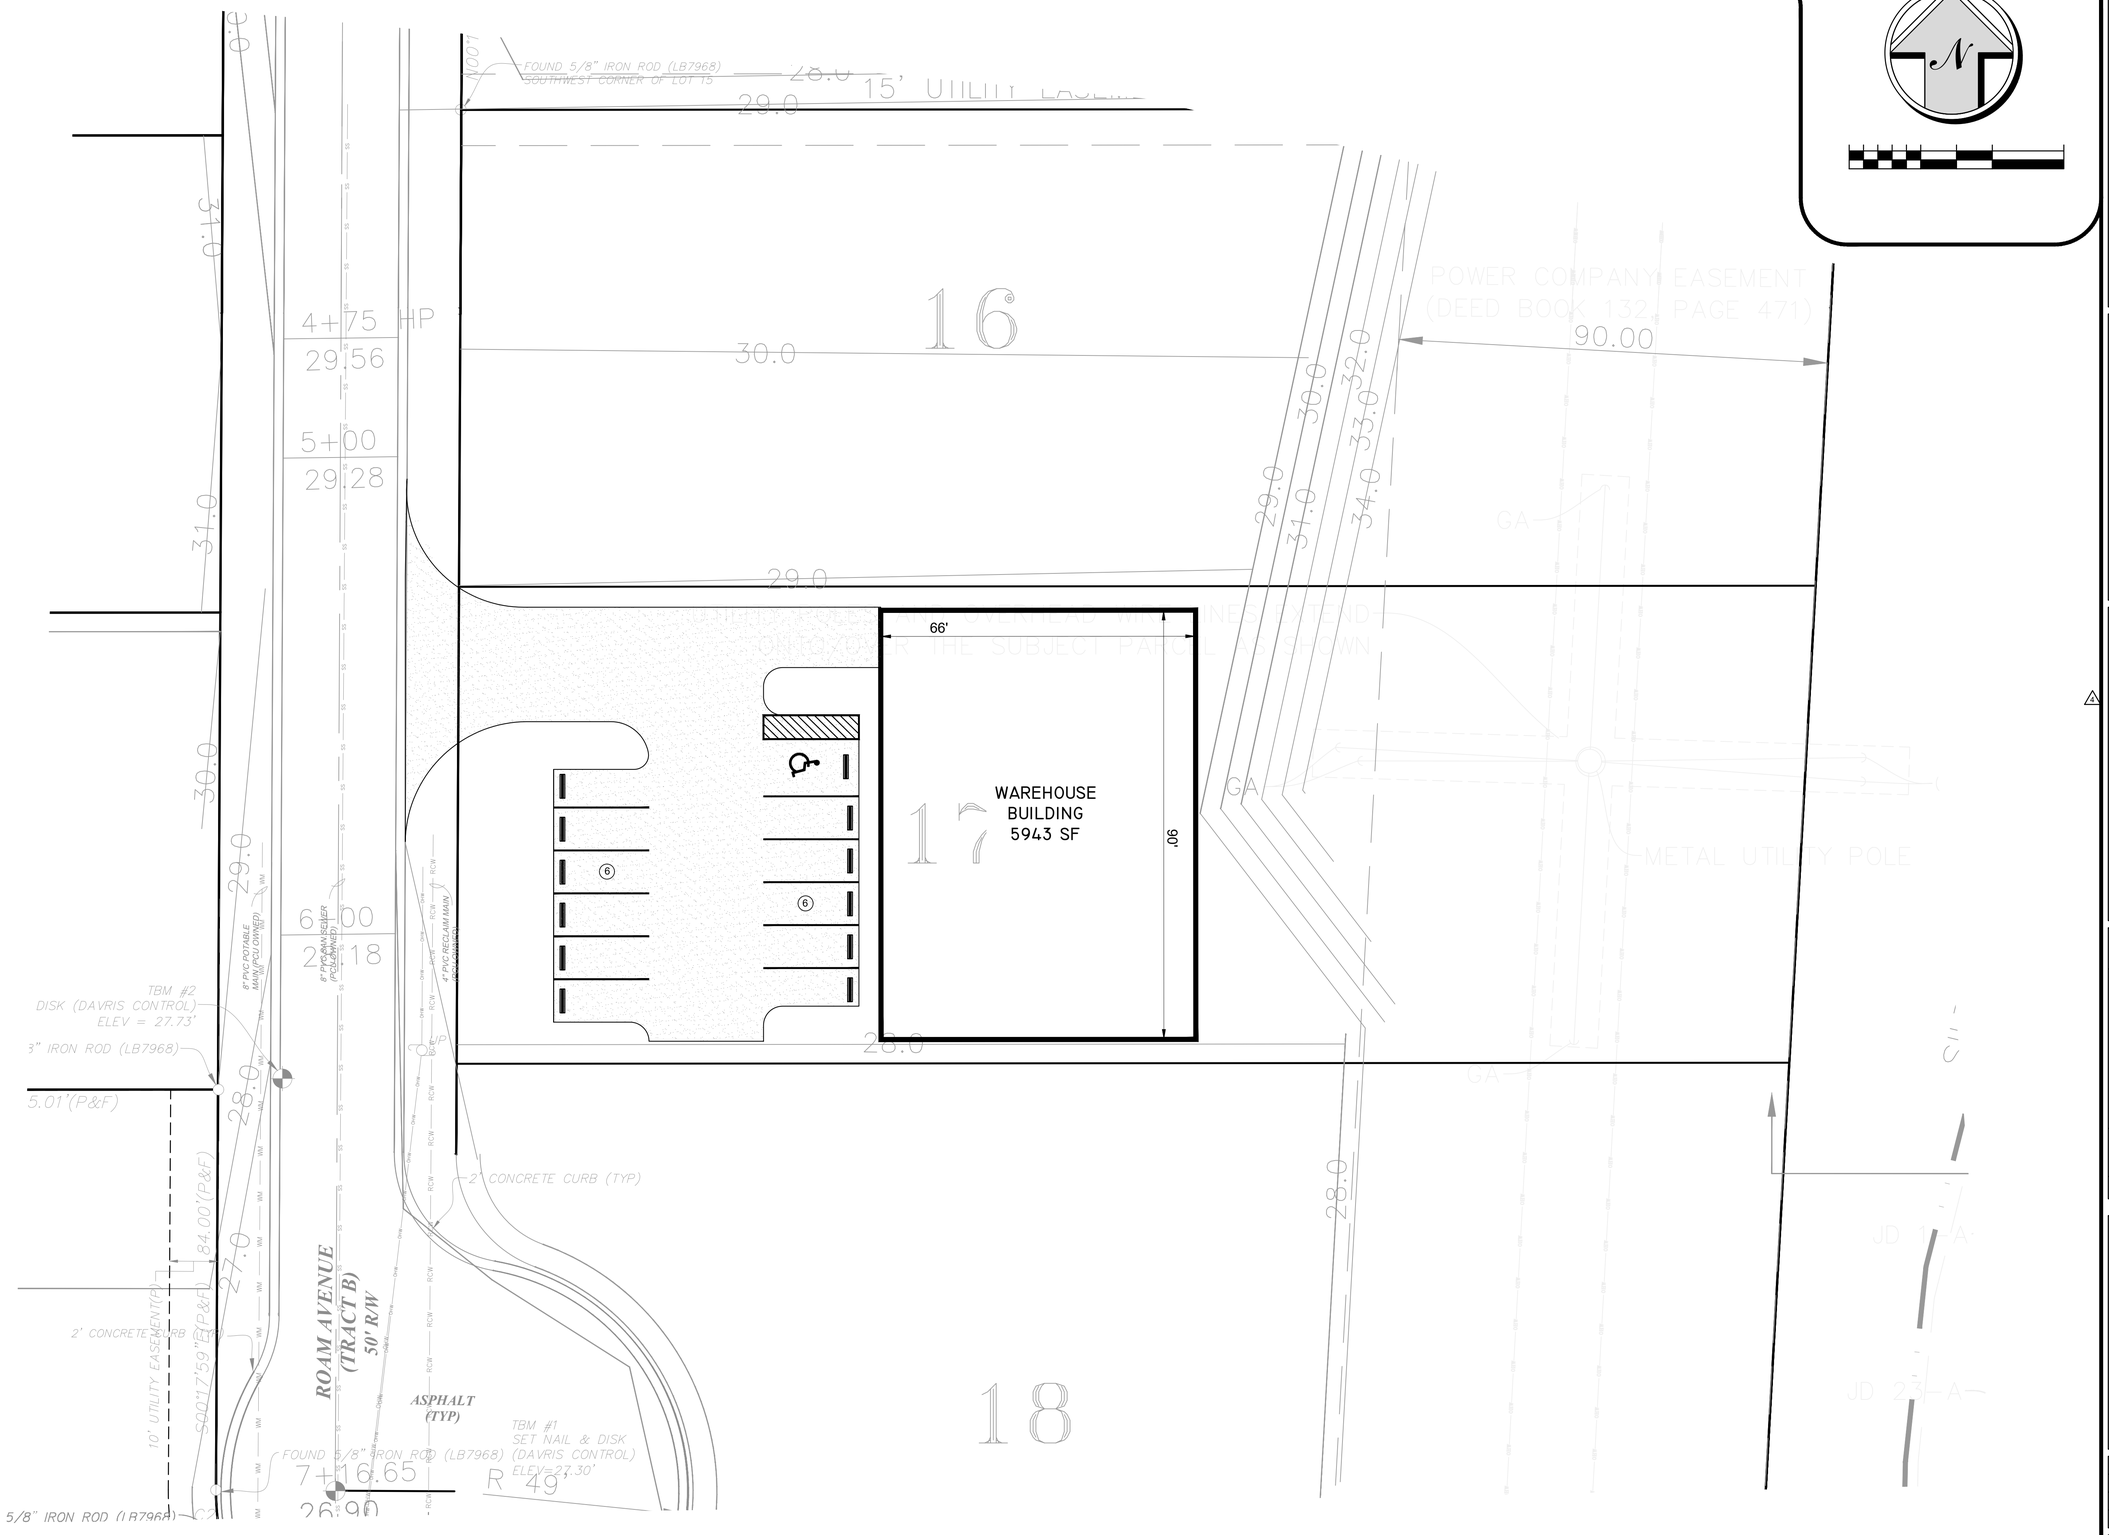

PREPARED BY:

ARL DESIGN GROUP, LLC

PLANNING, PERMITTING, CIVIL DESIGN,
LANDSCAPE, AND CONSTRUCTION MANAGEMENT

8269 STATE ROAD 54, NEW PORT RICHEY, FL 34655
PHONE: (727) 488-1002
WWW.ARLDESIGN.NET

THE DESIGN AND IDEAS INCORPORATED, AS AN INSTRUMENT OF PROFESSIONAL SERVICE IS THE PROPERTY OF ARL DESIGN GROUP, LLC. ANY REPRODUCTION OF THE DESIGN AND IDEAS FOR PURPOSES, PROJECT, DEVELOPMENT CLOSING, ETC. WITHOUT WRITTEN AUTHORIZATION FROM THE ARL DESIGN GROUP, LLC IS PROHIBITED. ALL DIMENSIONS, DIMENSIONAL RELATIONSHIPS, THE PLANS, BLOCKS, OR DRAWING LINE TYPES. DIMENSIONS CAN BE OBTAINED BY CONTACTING THE ARL DESIGN GROUP, LLC AT (727) 488-1002.

CERTIFICATE OF AUTHORIZATION # 35127

PROJECT NAME:
HIGH RIDGE CENTER
WAREHOUSE AT LOT 17

PROJECT LOCATION:
LOT 17
PARCEL ID: 26-25-16-0090-00000-0170
NEW PORT RICHEY, FL

SHEET NAME:
SITE PLAN

NO.	DATE	DESCRIPTION	BY:
REVISIONS			

PROJECT #:	
ORIGINAL DATE:	
CHECKED BY:	
DESIGNED BY:	RICHARD MARCEL

SHEET NO.
1 of 1