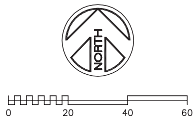

GRAPHIC SCALE
1 inch = 20 feet

LEGAL DESCRIPTION

TRACT A, RED OAK HILLS, ACCORDING TO THE PLAT THEREOF, AS RECORDED IN PLAT BOOK 34, PAGE 75, OF THE PUBLIC RECORDS OF PINELLAS COUNTY, FLORIDA.

ALSO DESCRIBED AS: THAT PORTION OF THE NORTHWEST QUARTER (NW 1/4) OF THE NORTHEAST QUARTER (NE 1/4) LYING WESTERLY OF THE RIGHT-OF-WAY OF U.S. HIGHWAY ALT. 19, IN SECTION 35, TOWNSHIP 27 SOUTH, RANGE 15 EAST.

SITE CONTAINS 8307.89 SQFT, 0.1907 ACRES, MORE OR LESS.

FLOOD ZONE

THE ABOVE DESCRIBED PROPERTY APPEARS TO BE IN ZONE X (SHADED) AND ZONE AE (BASE FLOOD ELEVATION OF 12 FEET), IN ACCORDANCE WITH THE FIRM MAP OF PINELLAS COUNTY, COMMUNITY NUMBER 125139 (MAP NUMBER 12103C-0057-G), MAP DATED SEPTEMBER 3, 2003.

PREPARED FOR

RED OAK LEASING, LLC

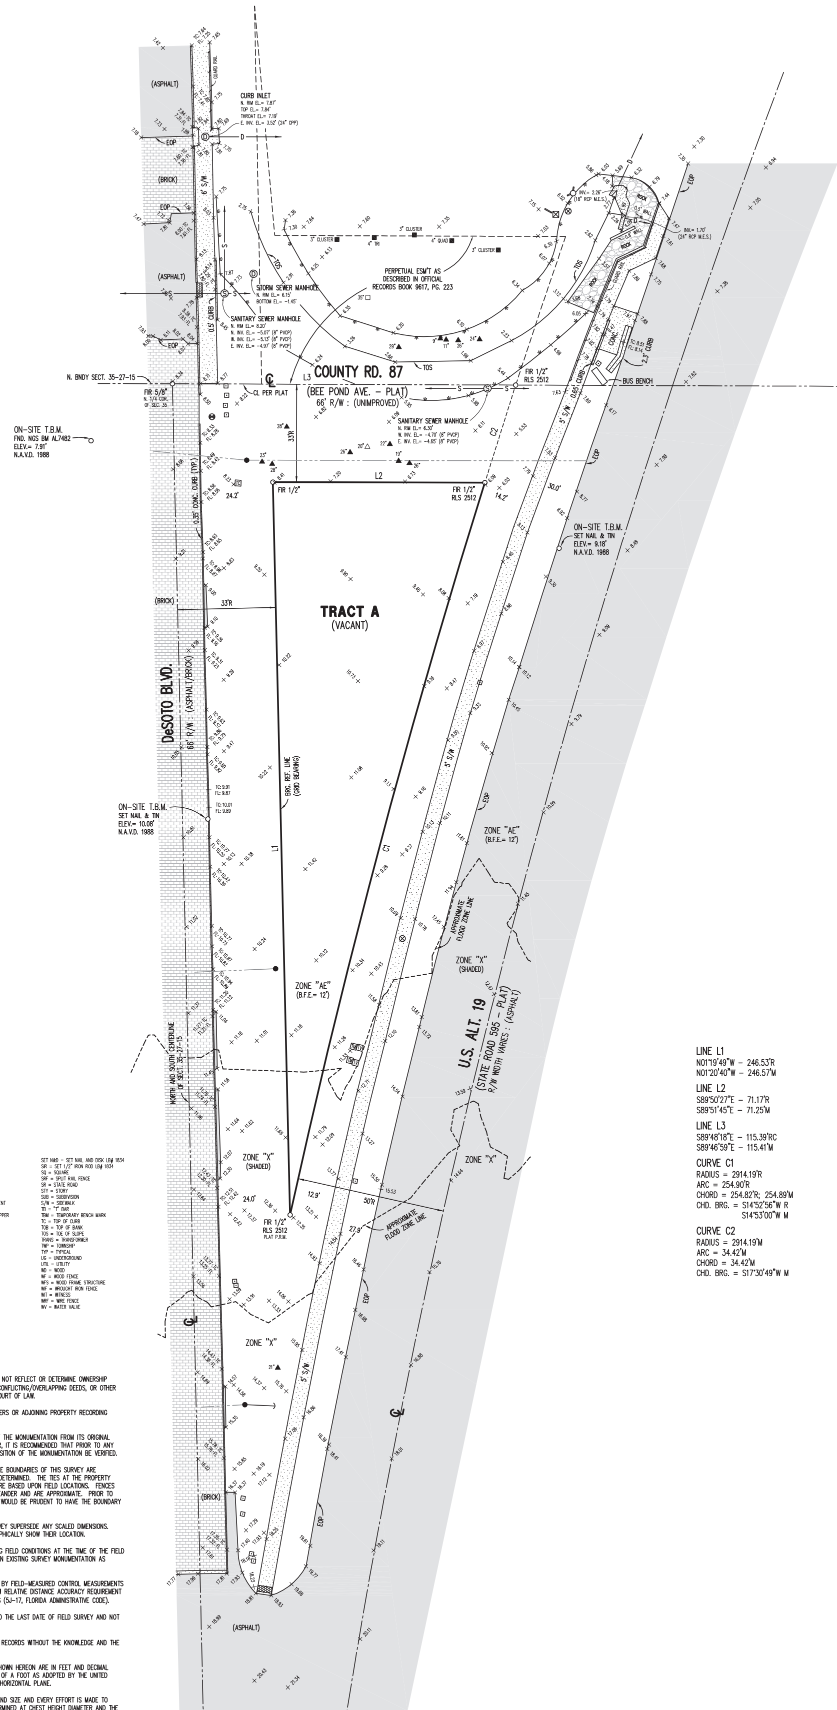

LINE L1
N01°19'49"W – 246.53'R
N01°20'40"W – 246.57'M

LINE L2
S89°50'27"E – 71.17'R
S89°51'45"E – 71.25'M

LINE L3
S89°48'18"E – 115.39'RC
S89°46'59"E – 115.41'M

CURVE C1
RADIUS = 2914.19'R
ARC = 254.90'R
CHORD = 254.82'R; 254.89'M
CHD. BRG. = S14°52'56"W R
S14°53'00"W M

CURVE C2
RADIUS = 2914.19'M
ARC = 34.42'M
CHORD = 34.42'M
CHD. BRG. = S17°30'49"W M

NOTES CORRESPONDING TO SCHEDULE B, SECTION II

OLD REPUBLIC NATIONAL TITLE INSURANCE COMPANY TITLE COMMITMENT, COMMITMENT ORDER NUMBER 996932, DATED DECEMBER 21, 2020.

5.) ALL MATTERS CONTAINED ON THE PLAT OF RED OAK HILLS, AS RECORDED IN PLAT BOOK 34, PAGE 75, PUBLIC RECORDS OF PINELLAS COUNTY, FLORIDA ARE PLOTTED AND SHOWN HEREON.

6.) PERPETUAL EASEMENT AS SET FORTH IN INSTRUMENT RECORDED IN DEED BOOK 1517, PAGE 505, PUBLIC RECORDS OF PINELLAS COUNTY, FLORIDA, CONTAINS NO PLOTTABLE MATTERS.

LEGEND

- A.D.A. PAD
- BACKFLOW PREVENTER
- 0.00 – ELEVATION
- FIRE HYDRANT
- POWER POLE
- RECLAIMED WATER VALVE
- SANITARY SEWER MANHOLE
- SIGN
- STORM SEWER MANHOLE
- TELCOM CABINET
- TELCOM METER
- TELCOM VAULT
- WATER METER
- WATER VALVE
- GUY WIRE
- TOP OF BANK
- OVERHEAD WIRES
- S – U.G. SANITARY SEWER LINE
- D – U.G. STORM SEWER LINE
- 00" – OAK
- 00" – PALM
- 00" – PINE
- 00" – UNKNOWN

SURVEY ABBREVIATIONS

A = ARC LENGTH
A/C = AIR CONDITIONER
AF = ALUMINUM FENCE
ALUM = ALUMINUM
ASPH = ASPHALT
BFE = BASE FLOOD ELEVATION
BLDG = BUILDING
BLK = BLOCK
BM = BENCH MARK
BNDY = BOUNDARY
BRG = BEARING
BWF = BARBED WIRE FENCE
C = CALCULATED
CB = CHORD BEARING
CBS = CONCRETE BLOCK STRUCTURE
CHD = CHORD
CL = CENTERLINE
CLF = CHAIN LINK FENCE
CLOS = CLOSURE
COL = COLUMN
CONC = CONCRETE
CR = COUNTY ROAD
C/S = CONCRETE SLAB
COR = CORNER
COV = COVERED AREA

D = DEED
DOT = DEPARTMENT OF TRANSPORTATION
DRNG = DRAINAGE
D/W = DRIVEWAY
EL OR ELEV = ELEVATION
EOP = EDGE OF PAVEMENT
EOW = EDGE OF WATER
ESM'T = EASEMENT
FCM = FOUND CONCRETE MONUMENT
FES = FLARED END SECTION
FIP = FOUND IRON PIPE
FIR = FOUND IRON ROD
FL = FLOW LINE
FLD = FIELD
FND = FOUND
FOP = FOUND OPEN PIPE
FPC = FLORIDA POWER CORP.
FPP = FOUND PINCHED PIPE
FRM = FRAME
FZL = FLOOD ZONE LINE
GAR = GARAGE
G/E = GLASS ENCLOSURE
HWF = HOG WIRE FENCE
HWL = HIGH WATER LINE
INV = INVERT

LB = LAND SURVEYING BUSINESS
LFE = LOWEST FLOOR ELEV
LHSM = LOWEST HORIZONTAL SUPPORTING MEMBER
LS = LAND SURVEYOR
M = MEASURED
MAS = MASONRY
MES = MITERED END SECTION
MH = MANHOLE
MHWL = MEAN HIGH WATER LINE
MSL = MEAN SEA LEVEL
N&B = NAIL AND BOTTLE CAP
N&D = NAIL AND DISK
N&T = NAIL AND TAB
NGVD = NATIONAL GEODETIC VERTICAL DATUM
NO = NUMBER
O/A = OVERALL
OHW = OVERHEAD WIRE(S)
OR = OFFICIAL RECORDS
O/S = OFFSET
P = PLAT
PB = PLAT BOOK
PC = POINT OF CURVE
PCC = POINT OF COMPOUND CURVE
PCP = PERMANENT CONTROL POINT
PG = PAGE

PK = PARKER KALON
PL = PROPERTY LINE
POB = POINT OF BEGINNING
POC = POINT OF COMMENCEMENT
POL = POINT ON LINE
PP = POWER POLE
PRC = POINT OF REVERSE CURVATURE
PRM = PERMANENT REFERENCE MONUMENT
PROP = PROPERTY
PSM = PROFESSIONAL SURVEYOR & MAPPER
PVCF = PVC FENCE
PVM'T = PAVEMENT
RAD = RADIUS
R = RECORD
REF = REFERENCE
RES = RESIDENCE
RL = RADIAL LINE
RLS = REGISTERED LAND SURVEYOR
RND = ROUND
RNG = RANGE
RRS = RAIL ROAD SPIKE
R/W = RIGHT-OF-WAY
SCM = SET CONCRETE MONUMENT
S/E = SCREENED ENCLOSURE
SEC = SECTION

SET N&D = SET NAIL AND DISK LB# 1834
SIR = SET 1/2" IRON ROD LB# 1834
SQ = SQUARE
SRF = SPLIT RAIL FENCE
SR = STATE ROAD
STY = STORY
SUB = SUBDIVISION
S/W = SIDEWALK
TB = "T" BAR
TBM = TEMPORARY BENCH MARK
TC = TOP OF CURB
TOB = TOP OF BANK
TOS = TOE OF SLOPE
TRANS = TRANSFORMER
TWP = TOWNSHIP
TYP = TYPICAL
UG = UNDERGROUND
UTIL = UTILITY
WD = WOOD
WF = WOOD FENCE
WFS = WOOD FRAME STRUCTURE
WIF = WROUGHT IRON FENCE
WIT = WITNESS
WRF = WIRE FENCE
WV = WATER VALVE

*** ABBREVIATIONS MAY ALSO BE CONCATENATED AS REQUIRED.
*** OTHER COMMONLY RECOGNIZED AND/OR ACCEPTED ABBREVIATIONS ARE ALSO UTILIZED BUT NOT SPECIFIED HEREON.

GENERAL NOTES

1.) THIS SURVEY HAS BEEN EXCLUSIVELY PREPARED FOR THE NAMED ENTITIES (THE "CERTIFIED PARTIES") SHOWN HEREON AND IS NOT TRANSFERABLE. NO OTHER PERSON OR ENTITY IS ENTITLED TO RELY UPON AND/OR RE-USE THIS SURVEY FOR ANY PURPOSE WITHOUT THE EXPRESSED, WRITTEN CONSENT OF GEORGE A. SHIMP II & ASSOCIATES, INC. (THE "SURVEY FIRM") AND THE CERTIFYING PROFESSIONAL SURVEYOR AND MAPPER (THE "SIGNING SURVEYOR"), HEREINAFTER COLLECTIVELY REFERRED TO AS "THE SURVEYOR". NOTHING HEREIN SHALL BE CONSTRUED TO GIVE ANY RIGHTS OR BENEFITS TO ANYONE OTHER THAN THE CERTIFIED PARTIES SHOWN ON THIS SURVEY.

2.) UNAUTHORIZED COPIES AND/OR REPRODUCTIONS VIA ANY MEDIUM OF THIS SURVEY OR ANY PORTIONS THEREOF ARE EXPRESSLY PROHIBITED WITHOUT THE SURVEYOR'S EXPRESSED, WRITTEN CONSENT.

3.) THE WORD "CERTIFY" AS SHOWN AND USED HEREON, MEANS AN EXPRESSION OF THE SURVEYOR'S OPINION REGARDING THE FACTS OF THE SURVEY BASED ON HIS BEST KNOWLEDGE, INFORMATION AND BELIEF, AND THAT IT THUS CONSTITUTES NEITHER A GUARANTEE NOR A WARRANTY, EITHER EXPRESSED OR IMPLIED.

4.) THIS SURVEY SHALL BE VALID FOR ONE (1) YEAR FROM THE DATE OF FIELD SURVEY SHOWN HEREON.

5.) THIS PROPERTY WAS SURVEYED BASED ON THE PROPERTY'S LEGAL DESCRIPTION, AS SHOWN HEREON, WHICH UNLESS OTHERWISE STATED, WAS PROVIDED TO THE SURVEYOR BY THE CLIENT, OR CLIENT'S DESIGNATED AGENT.

6.) THIS SURVEY WAS PREPARED WITH THE BENEFIT OF OLD REPUBLIC NATIONAL TITLE INSURANCE COMPANY TITLE COMMITMENT, COMMITMENT ORDER NUMBER 996932, DATED DECEMBER 21, 2020.

7.) THE SURVEYOR HAS MADE NO INVESTIGATION OR INDEPENDENT SEARCH FOR EASEMENTS OF RECORD, ENCUMBRANCES, RESTRICTIVE COVENANTS, OWNERSHIP TITLE EVIDENCE OR ANY OTHER MATTERS OF RECORD THAT AN ACCURATE AND CURRENT TITLE SEARCH MAY DISCLOSE. THERE MAY BE ADDITIONAL EASEMENTS, RESERVATIONS, RESTRICTIONS AND/OR OTHER MATTERS OF RECORD AFFECTING THIS PROPERTY THAT ARE NOT SHOWN HEREON AND MAY (OR MAY NOT) BE FOUND IN THE PUBLIC RECORDS OF THIS COUNTY.

8.) BASIS OF BEARINGS: MEASURED BEARINGS ARE IN REFERENCE TO FLORIDA STATE PLANE COORDINATE GRID NORTH, WEST ZONE, NORTH AMERICAN DATUM OF 1983 (2011 READJUSTMENT), AS ESTABLISHED BY THE NATIONAL GEODETIC SURVEY.

9.) THERE ARE NO VISIBLE ENCROACHMENTS, EXCEPT AS SHOWN HEREON.

10.) THIS SURVEY SHOWS VISIBLE, ABOVE GROUND FEATURES. NO UNDERGROUND FEATURES, INCLUDING BUT NOT LIMITED TO FOUNDATIONS, STRUCTURES, INSTALLATIONS OR IMPROVEMENTS HAVE BEEN LOCATED, EXCEPT AS SHOWN HEREON.

11.) ALL BUILDING TIES, PROPERTY MARKER LOCATIONS AND OTHER SITE IMPROVEMENT LOCATIONS SHOWN HEREON ARE MEASURED PERPENDICULAR TO ADJACENT BOUNDARY LINES, UNLESS OTHERWISE STATED.

12.) THE FLOOD ZONE DETERMINATION IS BASED ON THE FLOOD INSURANCE RATE MAP, AS PUBLISHED BY THE FEDERAL EMERGENCY MANAGEMENT AGENCY, AND DOES NOT IMPLY THAT THE PROPERTY WILL OR WILL NOT BE FREE FROM FLOODING AND DAMAGE. LARGER FLOODS THAN THOSE PREDICATED ON SAID MAP MAY OCCUR AND FLOOD HEIGHTS MAY BE INCREASED BY MAN-MADE OR NATURAL CAUSES. THE FLOOD INSURANCE RATE MAP "IS FOR INSURANCE PURPOSES ONLY" AND ANY DAMAGES THAT MAY RESULT FROM RELIANCE ON THIS FLOOD ZONE DETERMINATION SHALL NOT CREATE LIABILITY ON THE PART OF THE SURVEYOR. THE FLOOD ZONE LINES (IF ANY) SHOWN HEREON ARE APPROXIMATE AND ARE BASED UPON A SCALED INTERPRETATION FROM THE FLOOD INSURANCE RATE MAP AS PUBLISHED BY THE FEDERAL EMERGENCY MANAGEMENT AGENCY.

13.) UNLESS OTHERWISE SHOWN, THIS SURVEY DOES NOT REFLECT OR DETERMINE OWNERSHIP LINES, LINES AFFECTED BY ADVERSE USE, LINES OF CONFLICTING/OVERLAPPING DEEDS, OR OTHER LINES THAT MAY OTHERWISE BE DETERMINED BY A COURT OF LAW.

14.) NO INFORMATION ON ADJOINING PROPERTY OWNERS OR ADJOINING PROPERTY RECORDING INFORMATION WAS PROVIDED TO THE SURVEYOR.

15.) BECAUSE OF THE POSSIBILITY OF MOVEMENT OF THE MONUMENTATION FROM ITS ORIGINAL PLACEMENT BY PERSONS OTHER THAN THE SURVEYOR, IT IS RECOMMENDED THAT PRIOR TO ANY NEW IMPROVEMENTS ON THE PROPERTY THAT THE POSITION OF THE MONUMENTATION BE VERIFIED.

16.) FENCES AND WALLS (IF ANY) SHOWN ALONG THE BOUNDARIES OF THIS SURVEY ARE EXAGGERATED FOR CLARITY AND OWNERSHIP IS NOT DETERMINED. THE TIES AT THE PROPERTY CORNERS OR AT SPECIFICALLY DESIGNATED POINTS ARE BASED UPON FIELD LOCATIONS. FENCES AND WALLS ALONG OTHER PROPERTY BOUNDARIES MEANDER AND ARE APPROXIMATE. PRIOR TO THE RECONSTRUCTION OF ANY FENCES OR WALLS, IT WOULD BE PRUDENT TO HAVE THE BOUNDARY LINE STAKED.

17.) THE PRINTED DIMENSIONS SHOWN ON THIS SURVEY SUPERSEDE ANY SCALED DIMENSIONS. THERE MAY BE ITEMS DRAWN OUT OF SCALE TO GRAPHICALLY SHOW THEIR LOCATION.

18.) THIS SURVEY IS A REPRESENTATION OF EXISTING FIELD CONDITIONS AT THE TIME OF THE FIELD SURVEY AND UNLESS OTHERWISE SHOWN, IS BASED ON EXISTING SURVEY MONUMENTATION AS FOUND IN THE FIELD.

19.) THE ACCURACY OF THIS SURVEY, AS OBTAINED BY FIELD-MEASURED CONTROL MEASUREMENTS AND CALCULATIONS, MEETS OR EXCEEDS THE MINIMUM RELATIVE DISTANCE ACCURACY REQUIREMENT AS SPECIFIED IN THE MINIMUM TECHNICAL STANDARDS (5J-17, FLORIDA ADMINISTRATIVE CODE).

20.) THIS SURVEY IS BEING CERTIFIED ACCORDING TO THE LAST DATE OF FIELD SURVEY AND NOT THE SIGNATURE DATE (IF ANY).

21.) THIS SURVEY SHALL NOT BE FILED FOR PUBLIC RECORDS WITHOUT THE KNOWLEDGE AND THE EXPRESSED, WRITTEN CONSENT OF THE SURVEYOR.

22.) UNLESS OTHERWISE SHOWN, THE DIMENSIONS SHOWN HEREON ARE IN FEET AND DECIMAL PARTS THEREOF AND ARE BASED ON THE DEFINITION OF A FOOT AS ADOPTED BY THE UNITED STATES BUREAU OF STANDARDS AND REFER TO THE HORIZONTAL PLANE.

23.) TREES BY NATURE ARE IRREGULAR IN SHAPE AND SIZE AND EVERY EFFORT IS MADE TO ACCURATELY LOCATE THEM. THE TREE SIZE IS DETERMINED AT CHEST HEIGHT DIAMETER AND THE TREE LOCATION IS CENTER OF THE TREE TRUNK. ANY TREE LOCATIONS THAT ARE CRITICAL TO DESIGN SHOULD BE FIELD VERIFIED. EVERY EFFORT HAS BEEN MADE TO PROPERLY IDENTIFY THE TREES SHOWN HEREON. HOWEVER, TREE IDENTIFICATION IS OUTSIDE THE AREA OF EXPERTISE OF A PROFESSIONAL SURVEYOR AND MAPPER, THEREFORE, THE SURVEYOR ACCEPTS NO RESPONSIBILITY FOR IDENTIFICATION OF TREE SPECIES. ALL TREE TYPES SHOWN ARE FOR INFORMATIONAL PURPOSES ONLY AND ANY TREE SPECIES THAT ARE CRITICAL SHOULD BE VERIFIED BY A CERTIFIED ARBORIST.

24.) THIS SURVEY SHALL NOT BE USED WITH A SURVEY AFFIDAVIT. AN INCORRECT SURVEY AFFIDAVIT CAN INCREASE THE OWNER/BUYER'S LIABILITY, DECREASE THEIR LEGAL RIGHTS AND PROTECTIONS WHICH ARE AFFORDED BY A CURRENT SURVEY AND MAY RESULT IN COSTLY LITIGATION AS WELL. AN INCORRECT SURVEY AFFIDAVIT CAN BE THE RESULT OF CHANGES MADE TO THE PROPERTY SINCE THE DATE OF THE LAST SURVEY, WHICH MAY INCLUDE IMPROVEMENTS MADE BY THE OWNER, ADJACENT OWNERS OR UTILITY COMPANIES OR CHANGES IN THE SURVEY BOUNDARY MONUMENTATION. USE OF THIS SURVEY BY A LENDING INSTITUTION OR TITLE COMPANY IN CONJUNCTION WITH A SURVEY AFFIDAVIT IS STRICTLY PROHIBITED AND SHALL RENDER THIS SURVEY NULL AND VOID.

25.) BENCH MARK: THE ELEVATIONS SHOWN HEREON ARE BASED ON THE NATIONAL GEODETIC SURVEY TIDAL BENCHMARK AL7482. ELEVATION = 7.91' N.A.V.D. 1988.

© COPYRIGHT 2021
ALL RIGHTS RESERVED
George A. Shimp II & Associates, Inc.
Anyone copying this document in any manner without the expressed consent of GEORGE A. SHIMP II & ASSOCIATES, INC. shall be prosecuted to the full extent of the law.
DO NOT COPY OR REPRODUCE

BOUNDARY SURVEY

CERTIFICATION: I HEREBY CERTIFY TO THE BEST OF MY KNOWLEDGE AND BELIEF THAT THE SURVEY SHOWN HEREON SUBSTANTIALLY MEETS THE STANDARDS OF PRACTICE FOR LAND SURVEYING DESCRIBED IN THE STATE OF FLORIDA RULE 5J-17, F.A.C. FURTHERMORE, THIS CERTIFICATION SHALL NOT EXTEND TO ANY OTHER PERSONS OR PARTIES OTHER THAN THOSE NAMED ON THIS SURVEY AND SHALL NOT BE VALID AND BINDING AGAINST THE UNDERSIGNED SURVEYOR WITHOUT THE ORIGINAL RAISED SEAL AND SIGNATURE OF THE FLORIDA LICENSED SURVEYOR AND MAPPER.

UNOFFICIAL COPY
FOR INFORMATIONAL PURPOSES ONLY FOR THE CERTIFIED PARTIES

JOB NUMBER: 130043A	DATE SURVEYED: 3-8-2021
DRAWING FILE: 130043A.DWG	DATE DRAWN: 3-17-2021
LAST REVISION: N/A	X REFERENCE: N/A

GEORGE A. SHIMP II AND ASSOCIATES, INCORPORATED
LAND SURVEYORS LAND PLANNERS
3301 DeSOTO BOULEVARD, SUITE D
PALM HARBOR, FLORIDA 34683
PHONE (727) 784-5496 FAX (727) 786-1256
M.A.
LB 1834