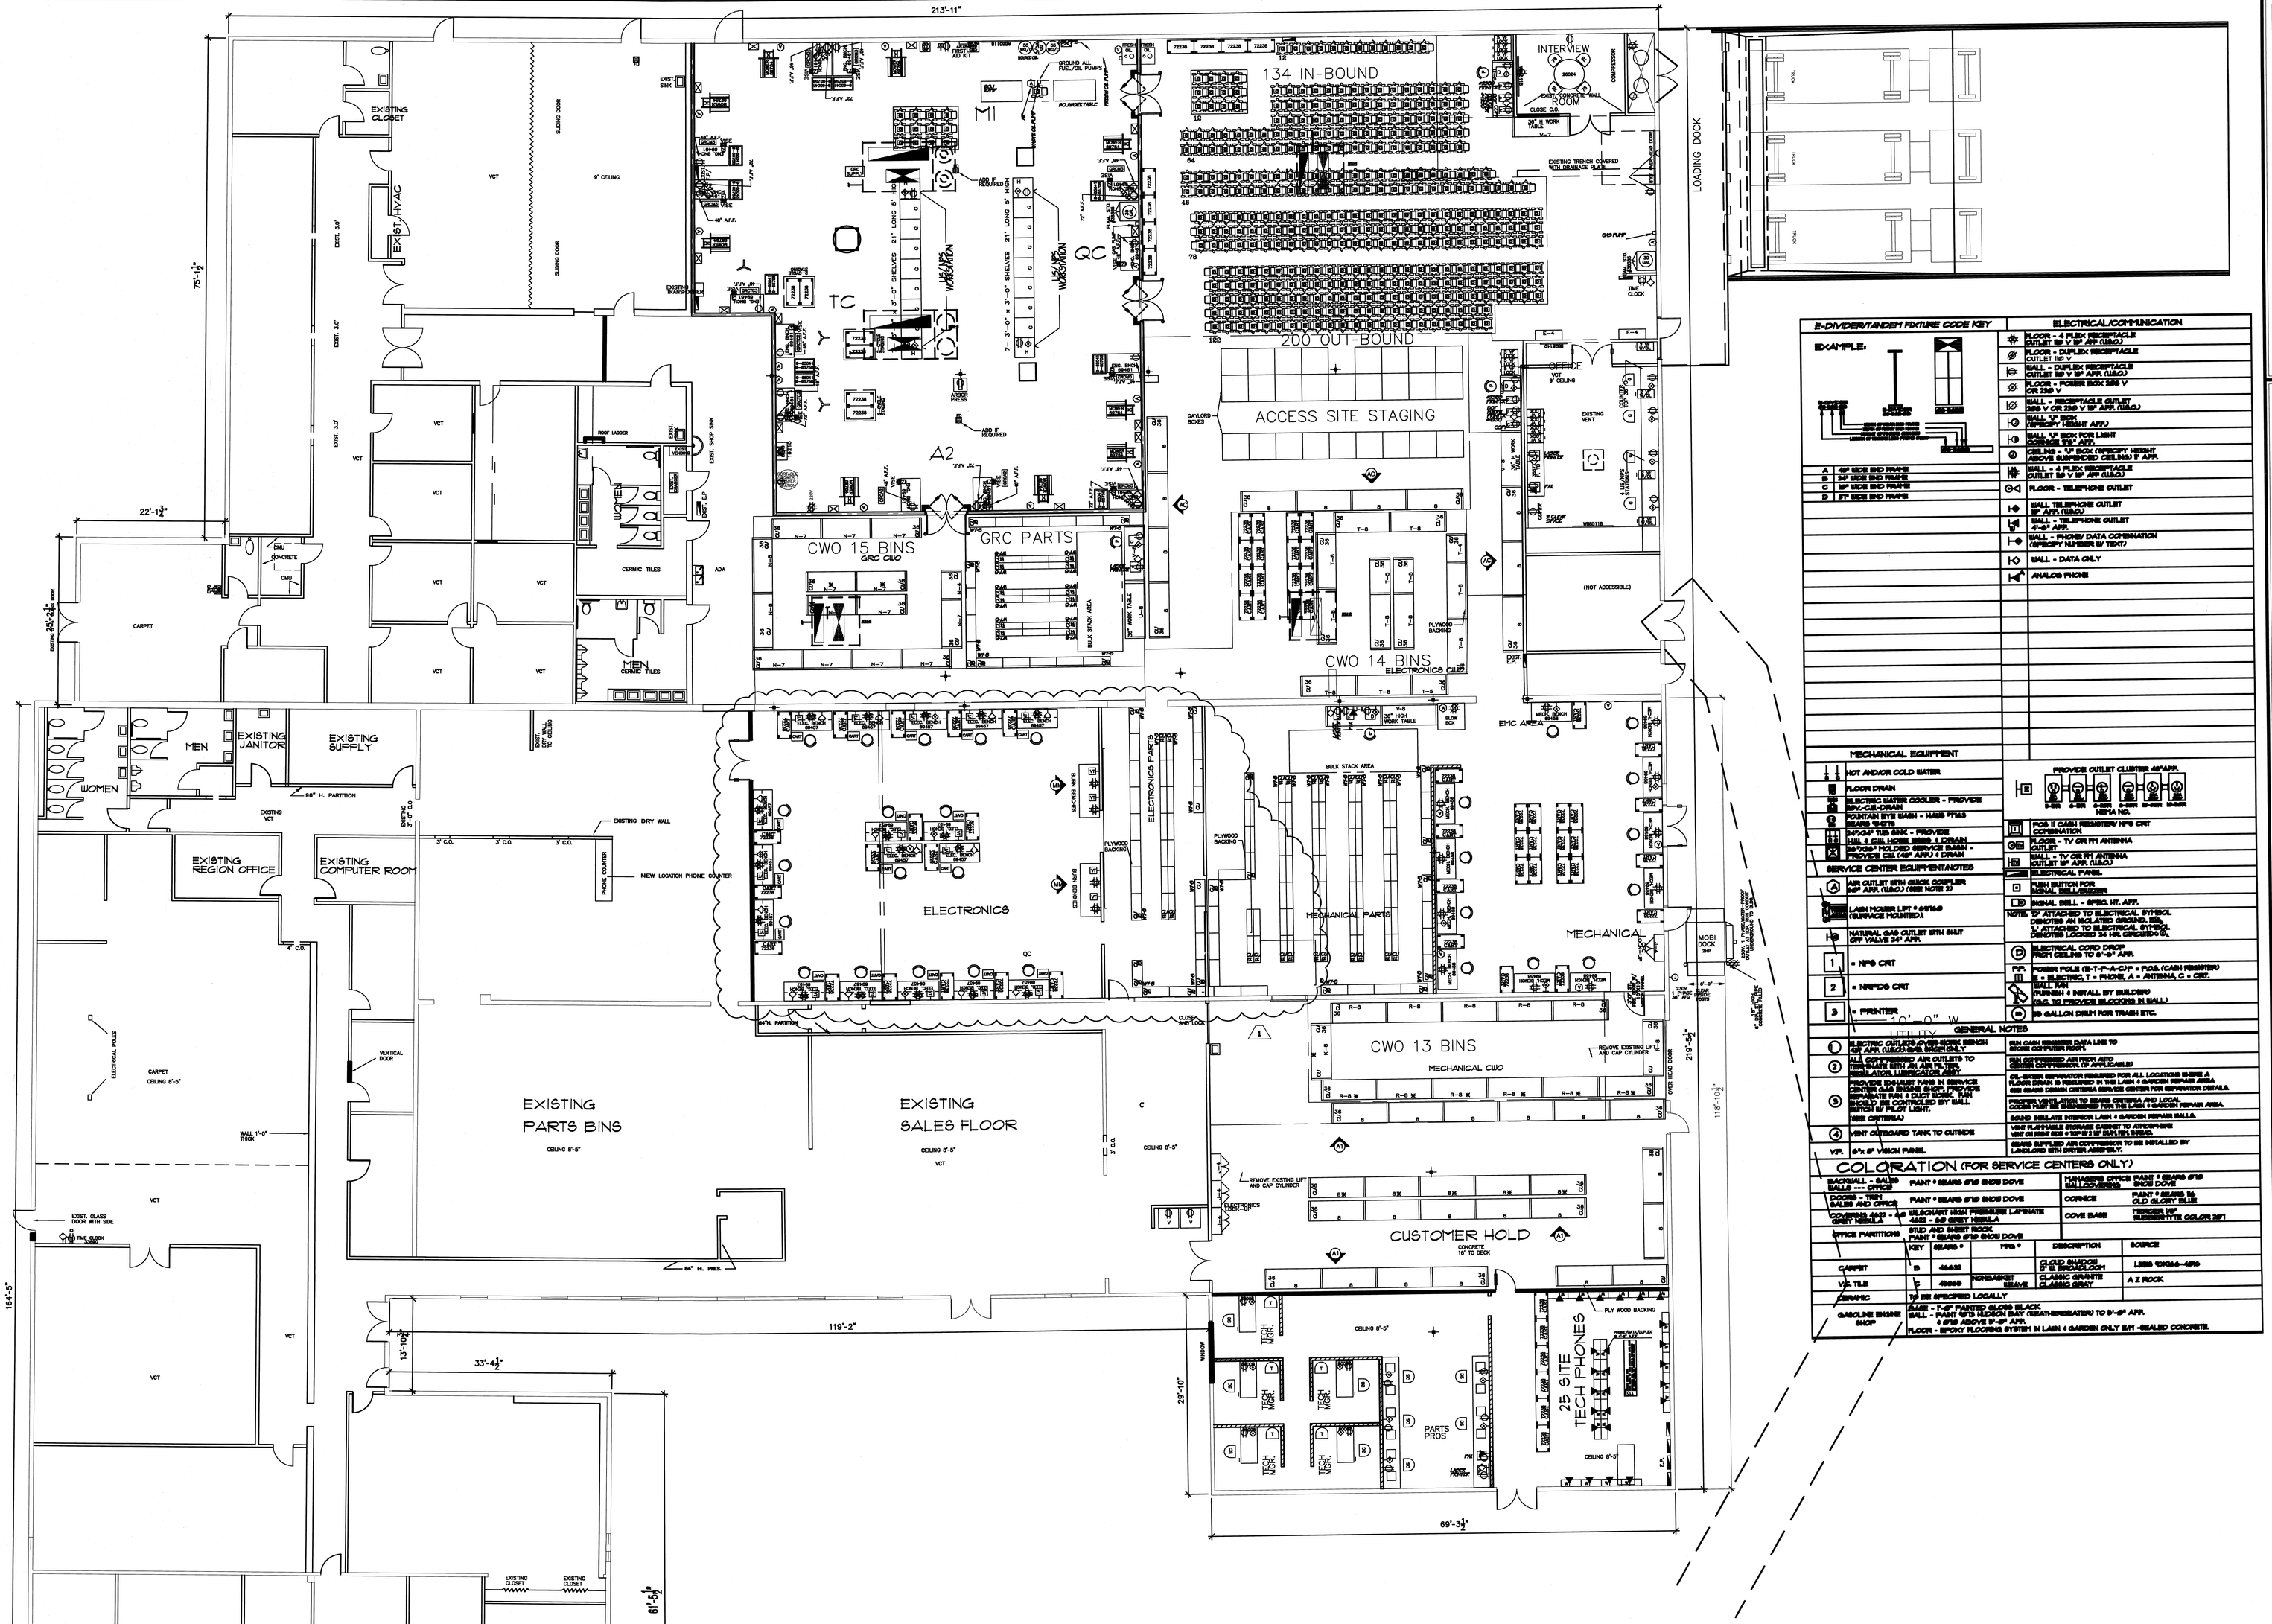

NOTE: EXISTING CEILING HEIGHT TO BE MAINTAINED THROUGHOUT.

NOTE: ALL EXTERIOR DIMENSIONS ARE TAKEN FROM SITE PLAN

A1-01 FLOOR PLAN SCALE: 1/16"=1'-0"

Plan North

0 2 8 16 24 32

SCALE: 1/8" = 1'-0"

E-DIVIDER/TANDEM FIXTURE CODE KEY

EXAMPLE:

A	48" WIDE END FRAME
B	54" WIDE END FRAME
C	69" WIDE END FRAME
D	97" WIDE END FRAME

ELECTRICAL/COMMUNICATION	
FLOOR - 4 PLEX RECEPTACLE OUTLET 120 V	
FLOOR - DUPLEX RECEPTACLE OUTLET 120 V	
WALL - DUPLEX RECEPTACLE OUTLET 120 V 18" AFF. (U.N.O.)	
FLOOR - POWER BOX 208 V OR 240 V	
WALL - RECEPTACLE OUTLET 208 V OR 240 V 18" AFF. (U.N.O.)	
WALL "J" BOX (SPECIFY HEIGHT AFF.)	
WALL - "J" BOX AOR LIGHT CENTERED 12'0" AFF.	
CEILING - "J" BOX (SPECIFY HEIGHT ABOVE SUSPENDED CEILING) 9' AFF.	
WALL - 4 PLEX RECEPTACLE OUTLET 120 V 18" AFF (U.N.O.)	
FLOOR - TELEPHONE OUTLET	
WALL TELEPHONE OUTLET 18" AFF. (U.N.O.)	
WALL - TELEPHONE OUTLET 4'-0" AFF.	
WALL - PHONE/ DATA COMBINATION (SPECIFY NUMBER OF TECH'S)	
WALL - DATA ONLY	
ANALOG PHONE	

PROVIDE OUTLET CLUSTER 48" AFF.

	NEMA NO.
	POS II CASH REGISTER/ NPS CRT CONFIGURATION
	FLOOR - TV OR FM ANTENNA OUTLET
	WALL - TV OR FM ANTENNA OUTLET 18" AFF. (U.N.O.)

MECHANICAL EQUIPMENT	
HOT AND/OR COLD WATER	
FLOOR DRAIN	
ELECTRIC WATER COOLER - PROVIDE 20V-GE-DRAIN	
AQUARIAN STYLE 6452H - HASB PT353 AQUA 4245	
SAFOAM 7128 SINK - PROVIDE	
WALL 4 GAL HOSE BIBB, 1 DRAIN	
304"x36" MOLDED RESIN/CE SHAPE - PROVIDE CSL (48" AFF.) 1 DRAIN	

SERVICE CENTER EQUIPMENT/NOTES	
ELECTRICAL PANEL	
AIR OUTLET WITH QUICK COUPLER 60" AFF. (U.N.O.) (SEE NOTE 3)	
LAWN MOWER LIFT * 69160 (SURFACE MOUNTED)	
NATURAL GAS OUTLET WITH SHUT OFF VALVE 30" AFF.	
1 * NPS CRT	
2 * NRPOS CRT	
3 * PRINTER	

	INTERCOM STATION FOR SIGNAL BELL/BUZZER
	SIGNAL BELL - STRIC. HT. AFF.
	NOTES "S" ATTACHED TO ELECTRICAL SYMBOL DENOTES AN ISOLATED GROUND. SEE 1, 1" ATTACHED TO ELECTRICAL SYMBOL DENOTES LOCKED 24 HR. CIRCUMED CL.
	ELECTRICAL CORD DROP FROM CEILING TO 6'-0" AFF.
PSP	POWER POLE (E-T-P-A-C/P = POS. (CASH REGISTER) E = ELECTRIC, T = PHONE, A = ANTENNA, C = CRT. BALL TAN (*QUANTITY) = INSTALL BY BUILDER (SPEC. TO PROVIDE BLOCKING IN WALL)
	55 GALLON DRUM FOR TRASH ETC.

GENERAL NOTES

1	ELECTRIC OUTLETS OVER WORK BENCH 48" AFF. (ABOVE SPLASH ONLY)
2	ALL COMPRESSED AIR OUTLETS TO TERMINATE WITH AN AIR FILTER, WHICH AIDS LUBRICATION, ASSY.
3	PROVIDE EXHAUST FANS IN SERVICE CENTER TO EXHAUST FROM SERVICE AREAS AS FOLLOWS: 1 EXH 1 DUCT CONN. FAN LOCATED AS SHOWN ON PLAN. CONTROLLED BY WALL SWITCH W/ PILOT LIGHT. (SEE CRITERIA)
4	VENT OUTBOARD TANK TO OUTSIDE
VP.	6"x 9" VISION PANEL

RUN CABLE/WIRE/FIBER/DATA LINE TO STORE OFFICE/ROOM.

ALL COMPRESSED AIR OUTLETS TO BE ON AIR COMPRESSOR, IF AVAILABLE

OIL-WATER SEPARATOR REQUIRED FOR ALL LOCATIONS WHERE A FLOOR DRAIN IS REQUIRED IN THE LUBE / GARDEN REPAIR AREA. SEE ISSUED DESIGN CRITERIA SERVICE CENTER FOR SEPARATOR DETAILS.

SPRING LOADED ACTION TO BEARING CRITERIA AND LOCAL CODES THAT BE ESTABLISHED FOR THE LUBE / GARDEN REPAIR AREA.

SOUND WALL ARE INTERIOR LUBE & GARDEN REPAIR BAYS.

VENT FLAMMABLE STORAGE CABINET TO ATMOSPHERE

VENT AS PER SEC 2 TOP 12 3 16" DIA FLEX, SCREEN.

GLASS SUPPLIED AS CUTTOUTS TO BE INSTALLED BY LANDLORD WITH ENTIRE ASSEMBLY.

COLORATION (FOR SERVICE CENTERS ONLY)

BACKWALL - SALES WALLS — OFFICE	PAINT * SEARS 6"19 SNOW DOVE	HANGARING OFFICE WALLS/CEILING	PAINT * SEARS 6"19 SNOW DOVE
DOORS - TRIM SALES AND OFFICE	PAINT * SEARS 6"19 SNOW DOVE	CORNICE	PAINT * SEARS 36 OLD GLORY BLUE
COLUMNS/PILLARS - GRAY MARBLE	4423 - 60 SILICHART HIGH PRESSURE LAMINATE 4423 - 60 GREY NEBULA	COVE BASE	MERCER VIP RUBBER-TYTE COLOR 267
OFFICE PARTITIONS	PAINT * SEARS 6"19 SNOW DOVE		

	KEY	SEARS *	MFG *	DESCRIPTION	SOURCE
CARPET	B	46452		GLOVE SHADOW 9" EL BROADLOOM	LEES *CH364-4455
VPL TILE	F	45660	NONSLIP/SEE BEAVE	CLASSIC QUARTZ CLASSIC GRAY	A Z ROCK
CERAMIC	TO BE SPECIFIED LOCALLY				
GASOLINE ENGINE SHOP	BASE - 1'-0" PAINTED GLOSS BLACK WALL - PAINT WITH HEXION BAY (BREATHERESISTER) TO 9'-0" AFF. 1 STIR ABOVE 9'-0" AFF. FLOOR - EPOXY FLOORING SYSTEM IN LAIN / GARDEN ONLY SEE -SEALED CONCRETE.				

WDA&E
Wolfgang Doerschlag Architects & Engineers

Architecture
Civil Engineering
Landscape Architecture
Site Feasibility Studies
Structural Engineering
Interior Design
Mechanical Engineering
Electrical Engineering
Plumbing Engineering
Food Service Design
Permitting Services
Construction Services

850 Michigan Avenue
Columbus, Ohio 43215
Phone (614) 221-0840
Fax (614) 221-2484
BBS (614) 225-0971
www. hbox@wdaa.com

SEARS
PRODUCT SERVICE CENTER

PLANTATION, FLORIDA PS #T4421

SEAL

REVISIONS	
1	8/4/00

ISSUED FOR PERMIT XX/XX/XX

PROJECT NUMBER 2.614

SHEET NUMBER F1

FIXTURE PLAN

Last Plotted: W:\SPSC\2614\614-F01.dwg - 08/04/00 17:21