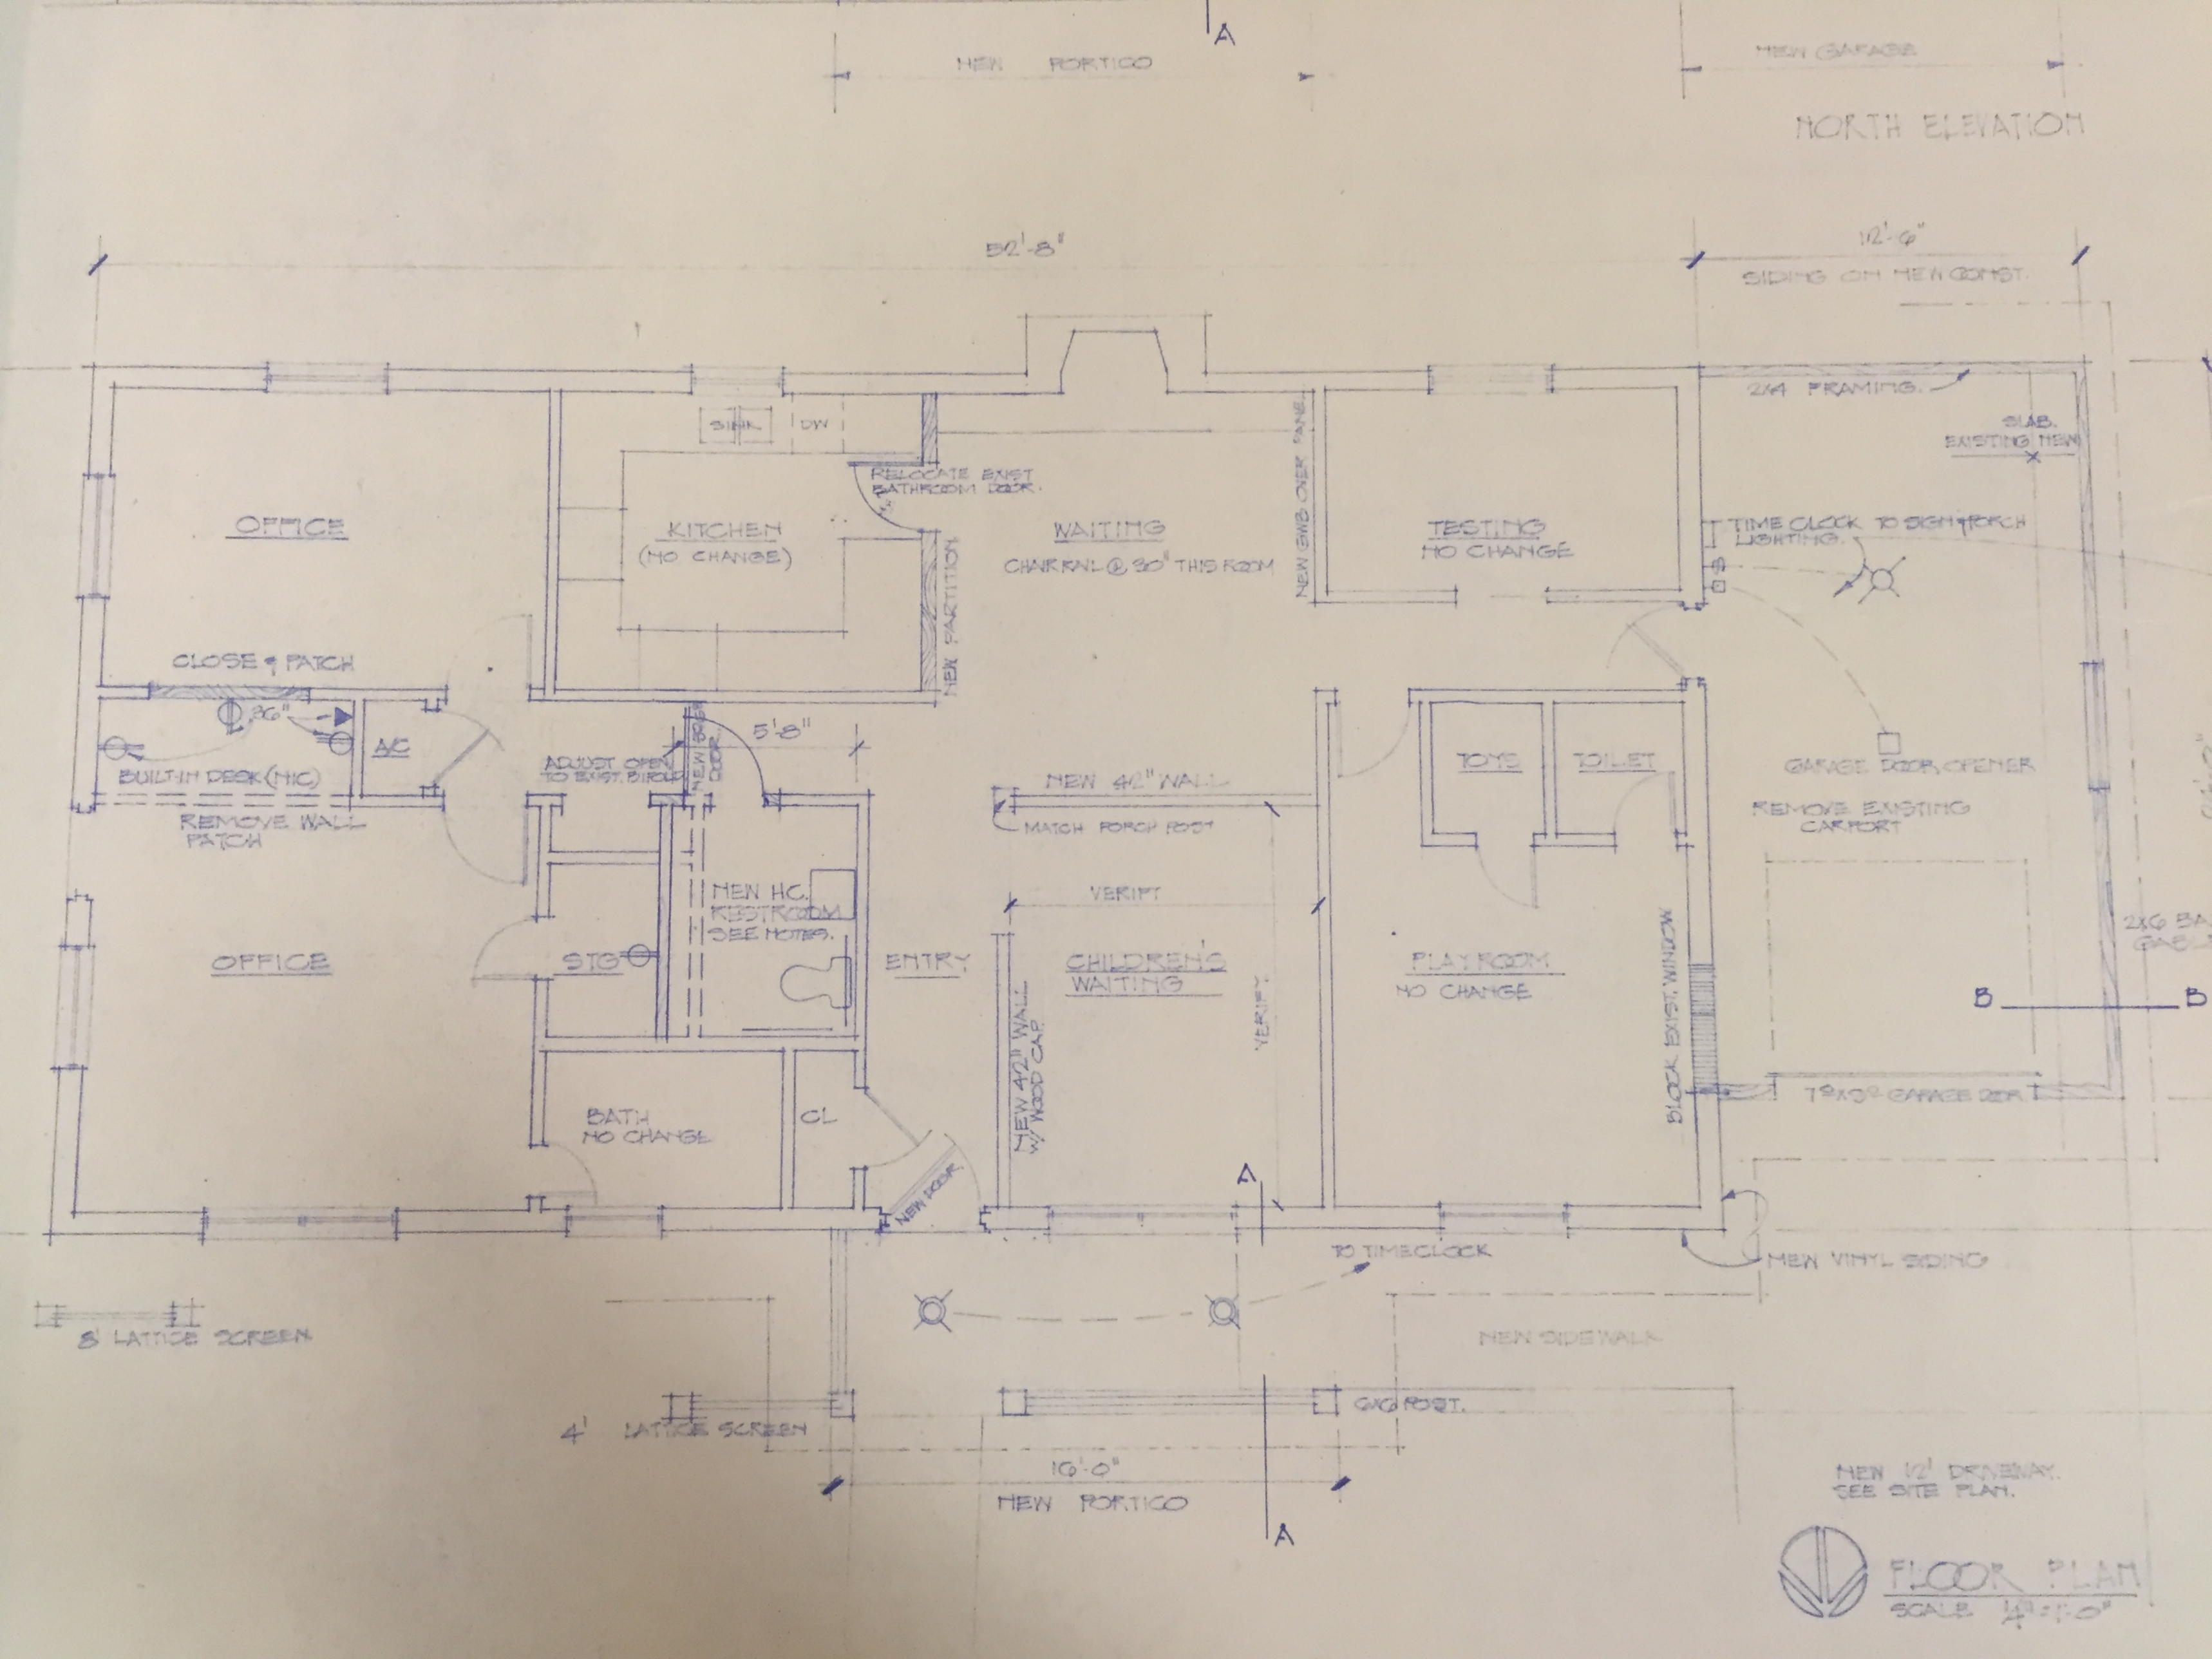
NEW PORTICO
NEW GARAGE
NORTH ELEVATION
52'-8"
12'-6"
SIDING ON NEW CONST.
2x4 FRAMING.
SLAB. EXISTING NEW
SINK
DW
RELOCATE EXIST BATHROOM DOOR.
OFFICE
KITCHEN (NO CHANGE)
WAITING
CHAIR RAIL @ 30" THIS ROOM
NEW GWB OVER PANEL
TESTING NO CHANGE
TIME CLOCK TO SIGN & PORCH LIGHTING.
NEW PARTITION
CLOSE & PATCH
36"
A/C
BUILT-IN DESK (NIC)
REMOVE WALL PATCH
ADJUST OPEN TO EXIST. BIFOLD
NEW 30 DOOR
5'-8"
NEW 42" WALL
MATCH PORCH POST
TOYS
TOILET
GARAGE DOOR OPENER
REMOVE EXISTING CARPORT
NEW HC. RESTROOM SEE NOTES.
VERIFY
OFFICE
STG
ENTRY
CHILDREN'S WAITING
PLAYROOM NO CHANGE
BLOCK EXIST. WINDOW
NEW 42" WALL W/ WOOD CAP
VERIFY
BATH NO CHANGE
CL
NEW DOOR
7'x9' GARAGE DOOR
B
B
A
A
TO TIMECLOCK
NEW VINYL SIDING
8' LATTICE SCREEN
NEW SIDEWALK
4' LATTICE SCREEN
6x6 POST.
16'-0"
NEW PORTICO
NEW 12' DRIVEWAY. SEE SITE PLAN.
FLOOR PLAN
SCALE 1/4"=1'-0"