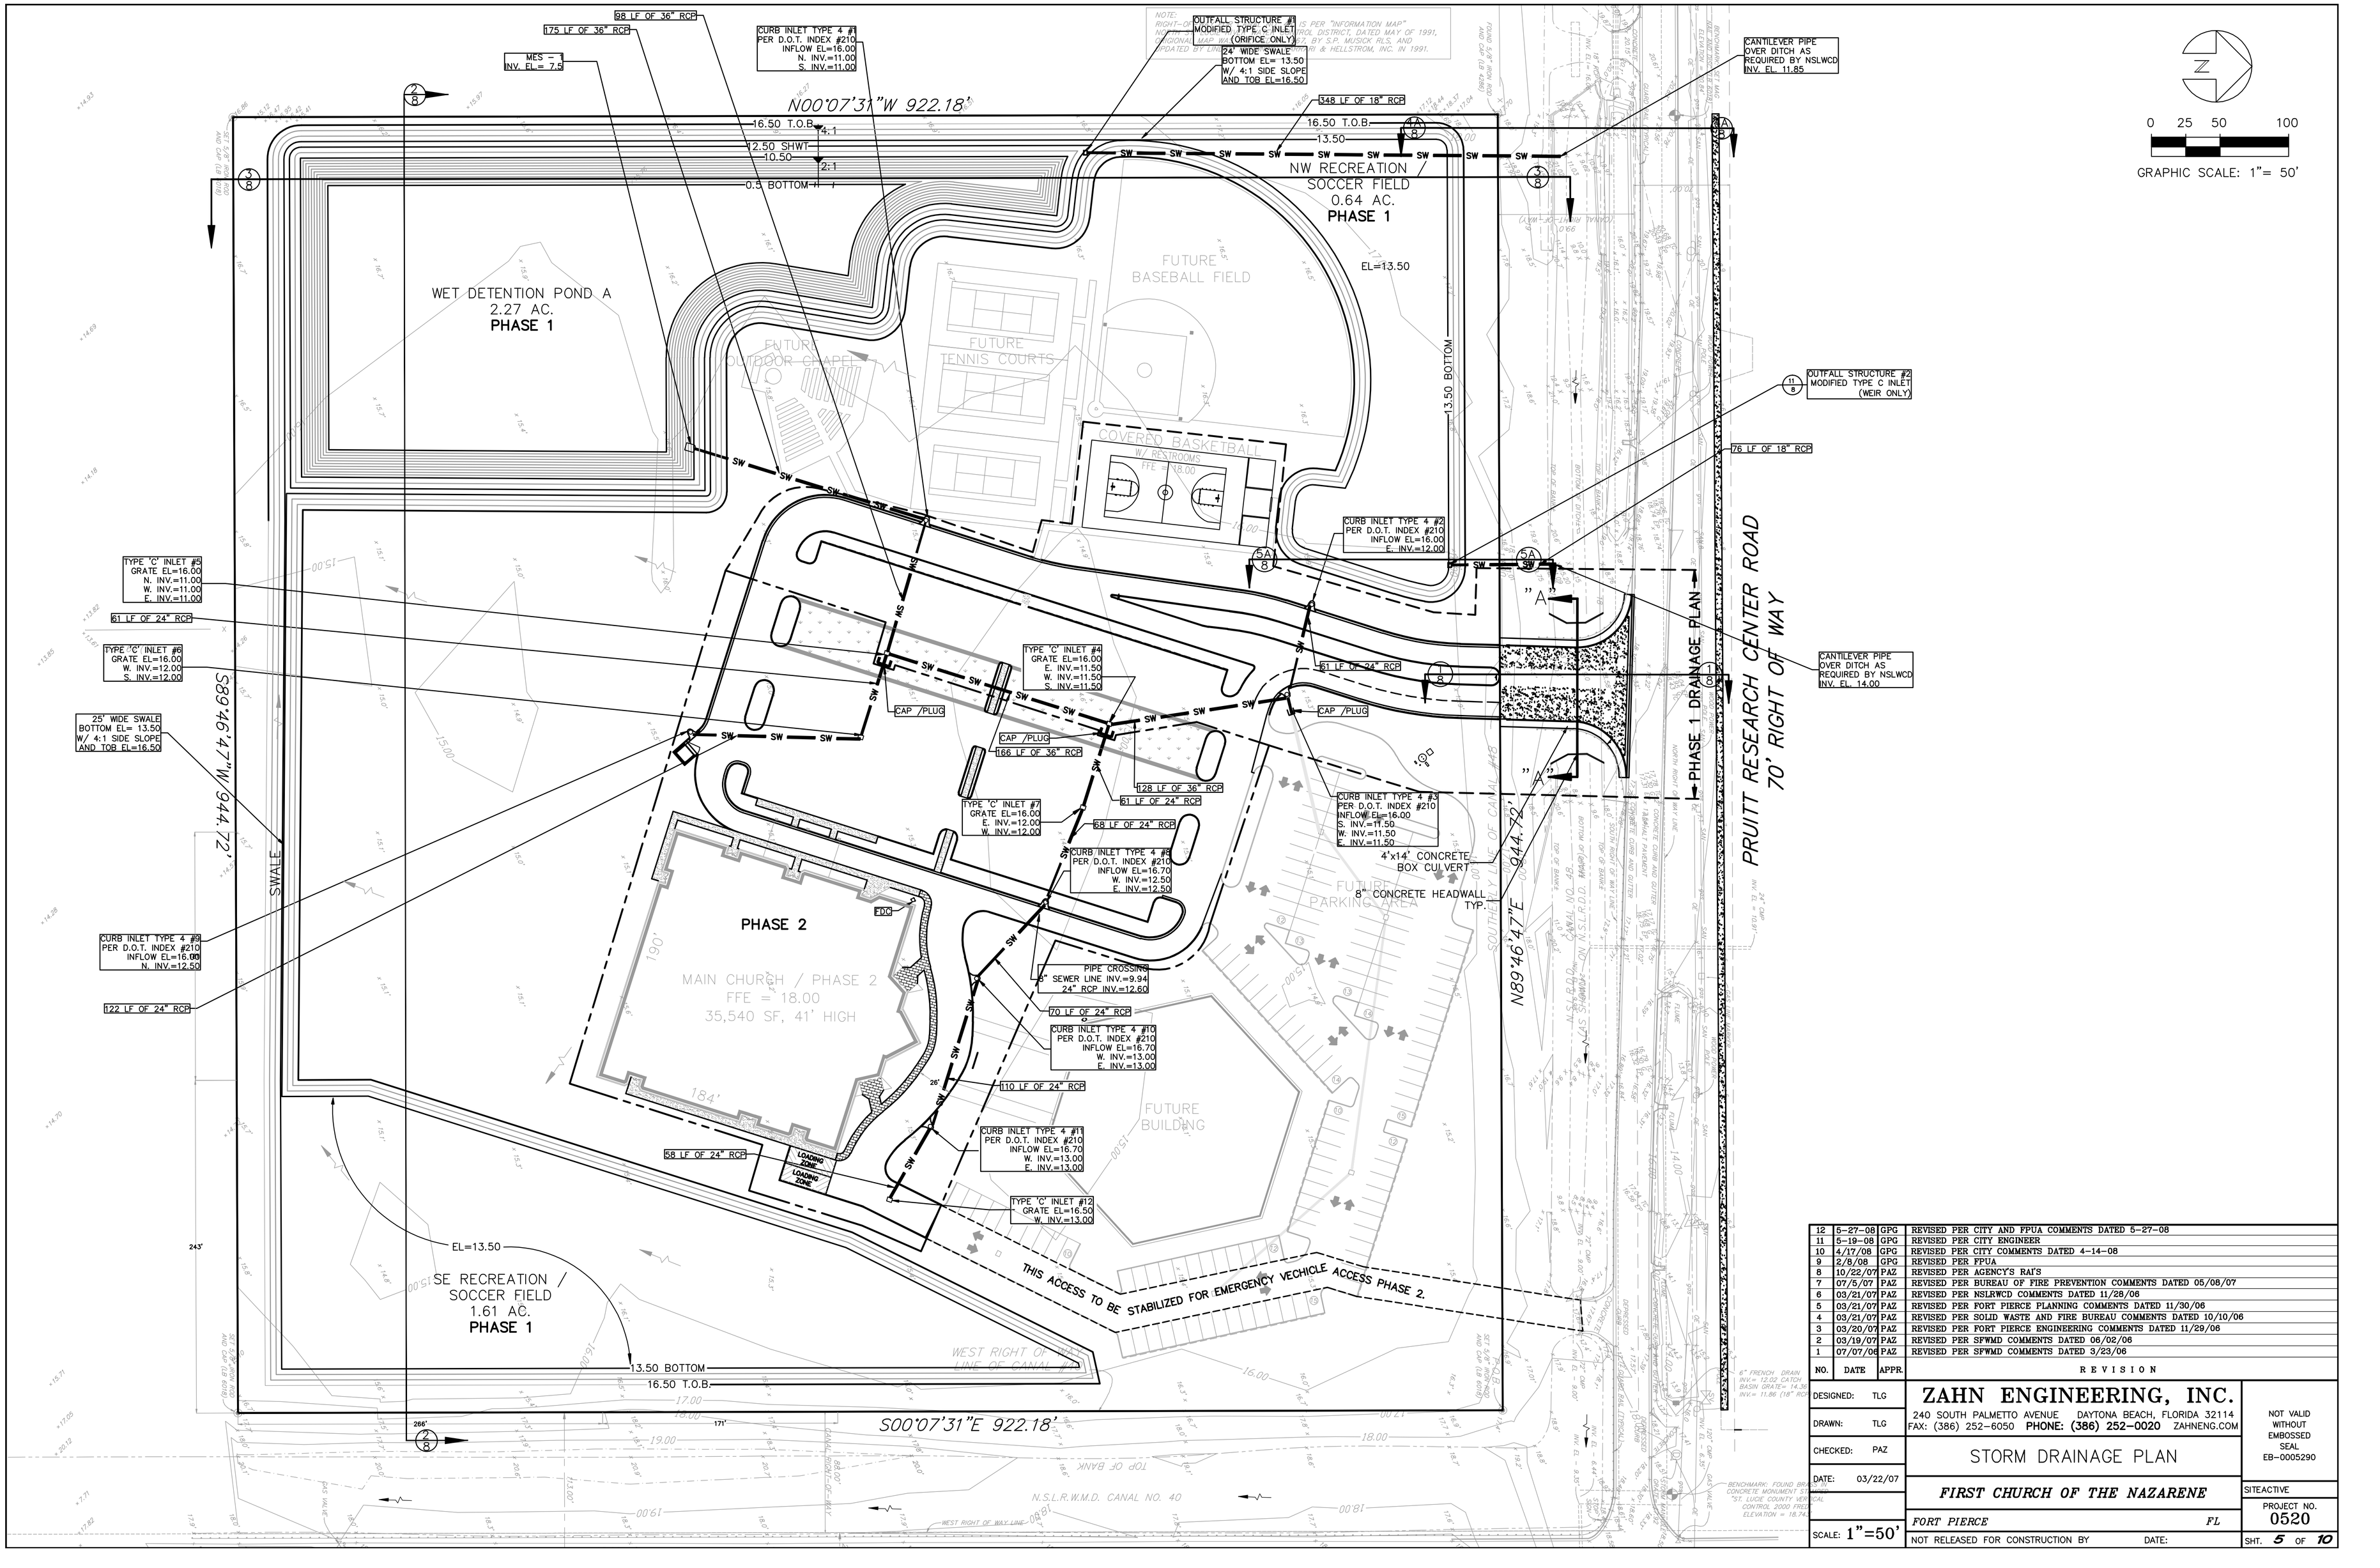


| NO. | DATE | APPR. | REVISION |
|---|---|---|---|
| 12 | 5-27-08 | GPG | REVISED PER CITY AND FPUA COMMENTS DATED 5-27-08 |
| 11 | 5-19-08 | GPG | REVISED PER CITY ENGINEER |
| 10 | 4/17/08 | GPG | REVISED PER CITY COMMENTS DATED 4-14-08 |
| 9 | 2/8/08 | GPG | REVISED PER FPUA |
| 8 | 10/22/07 | PAZ | REVISED PER AGENCY'S RAI'S |
| 7 | 07/5/07 | PAZ | REVISED PER BUREAU OF FIRE PREVENTION COMMENTS DATED 05/08/07 |
| 6 | 03/21/07 | PAZ | REVISED PER NSLRWCD COMMENTS DATED 11/28/06 |
| 5 | 03/21/07 | PAZ | REVISED PER FORT PIERCE PLANNING COMMENTS DATED 11/30/06 |
| 4 | 03/21/07 | PAZ | REVISED PER SOLID WASTE AND FIRE BUREAU COMMENTS DATED 10/10/06 |
| 3 | 03/20/07 | PAZ | REVISED PER FORT PIERCE ENGINEERING COMMENTS DATED 11/29/06 |
| 2 | 03/19/07 | PAZ | REVISED PER SFWMD COMMENTS DATED 06/02/06 |
| 1 | 07/07/06 | PAZ | REVISED PER SFWMD COMMENTS DATED 3/23/06 |

DESIGNED: TLG
DRAWN: TLG
CHECKED: PAZ
DATE: 03/22/07
SCALE: 1"=50'


ZAHN ENGINEERING, INC.
240 SOUTH PALMETTO AVENUE DAYTONA BEACH, FLORIDA 32114
FAX: (386) 252-6050 PHONE: (386) 252-0020 ZAHNENG.COM


NOT VALID WITHOUT EMBOSSED SEAL EB-0005290

# STORM DRAINAGE PLAN

*FIRST CHURCH OF THE NAZARENE*

*FORT PIERCE* FL

NOT RELEASED FOR CONSTRUCTION BY DATE:

SITEACTIVE

PROJECT NO. 0520

SHT. 5 OF 10