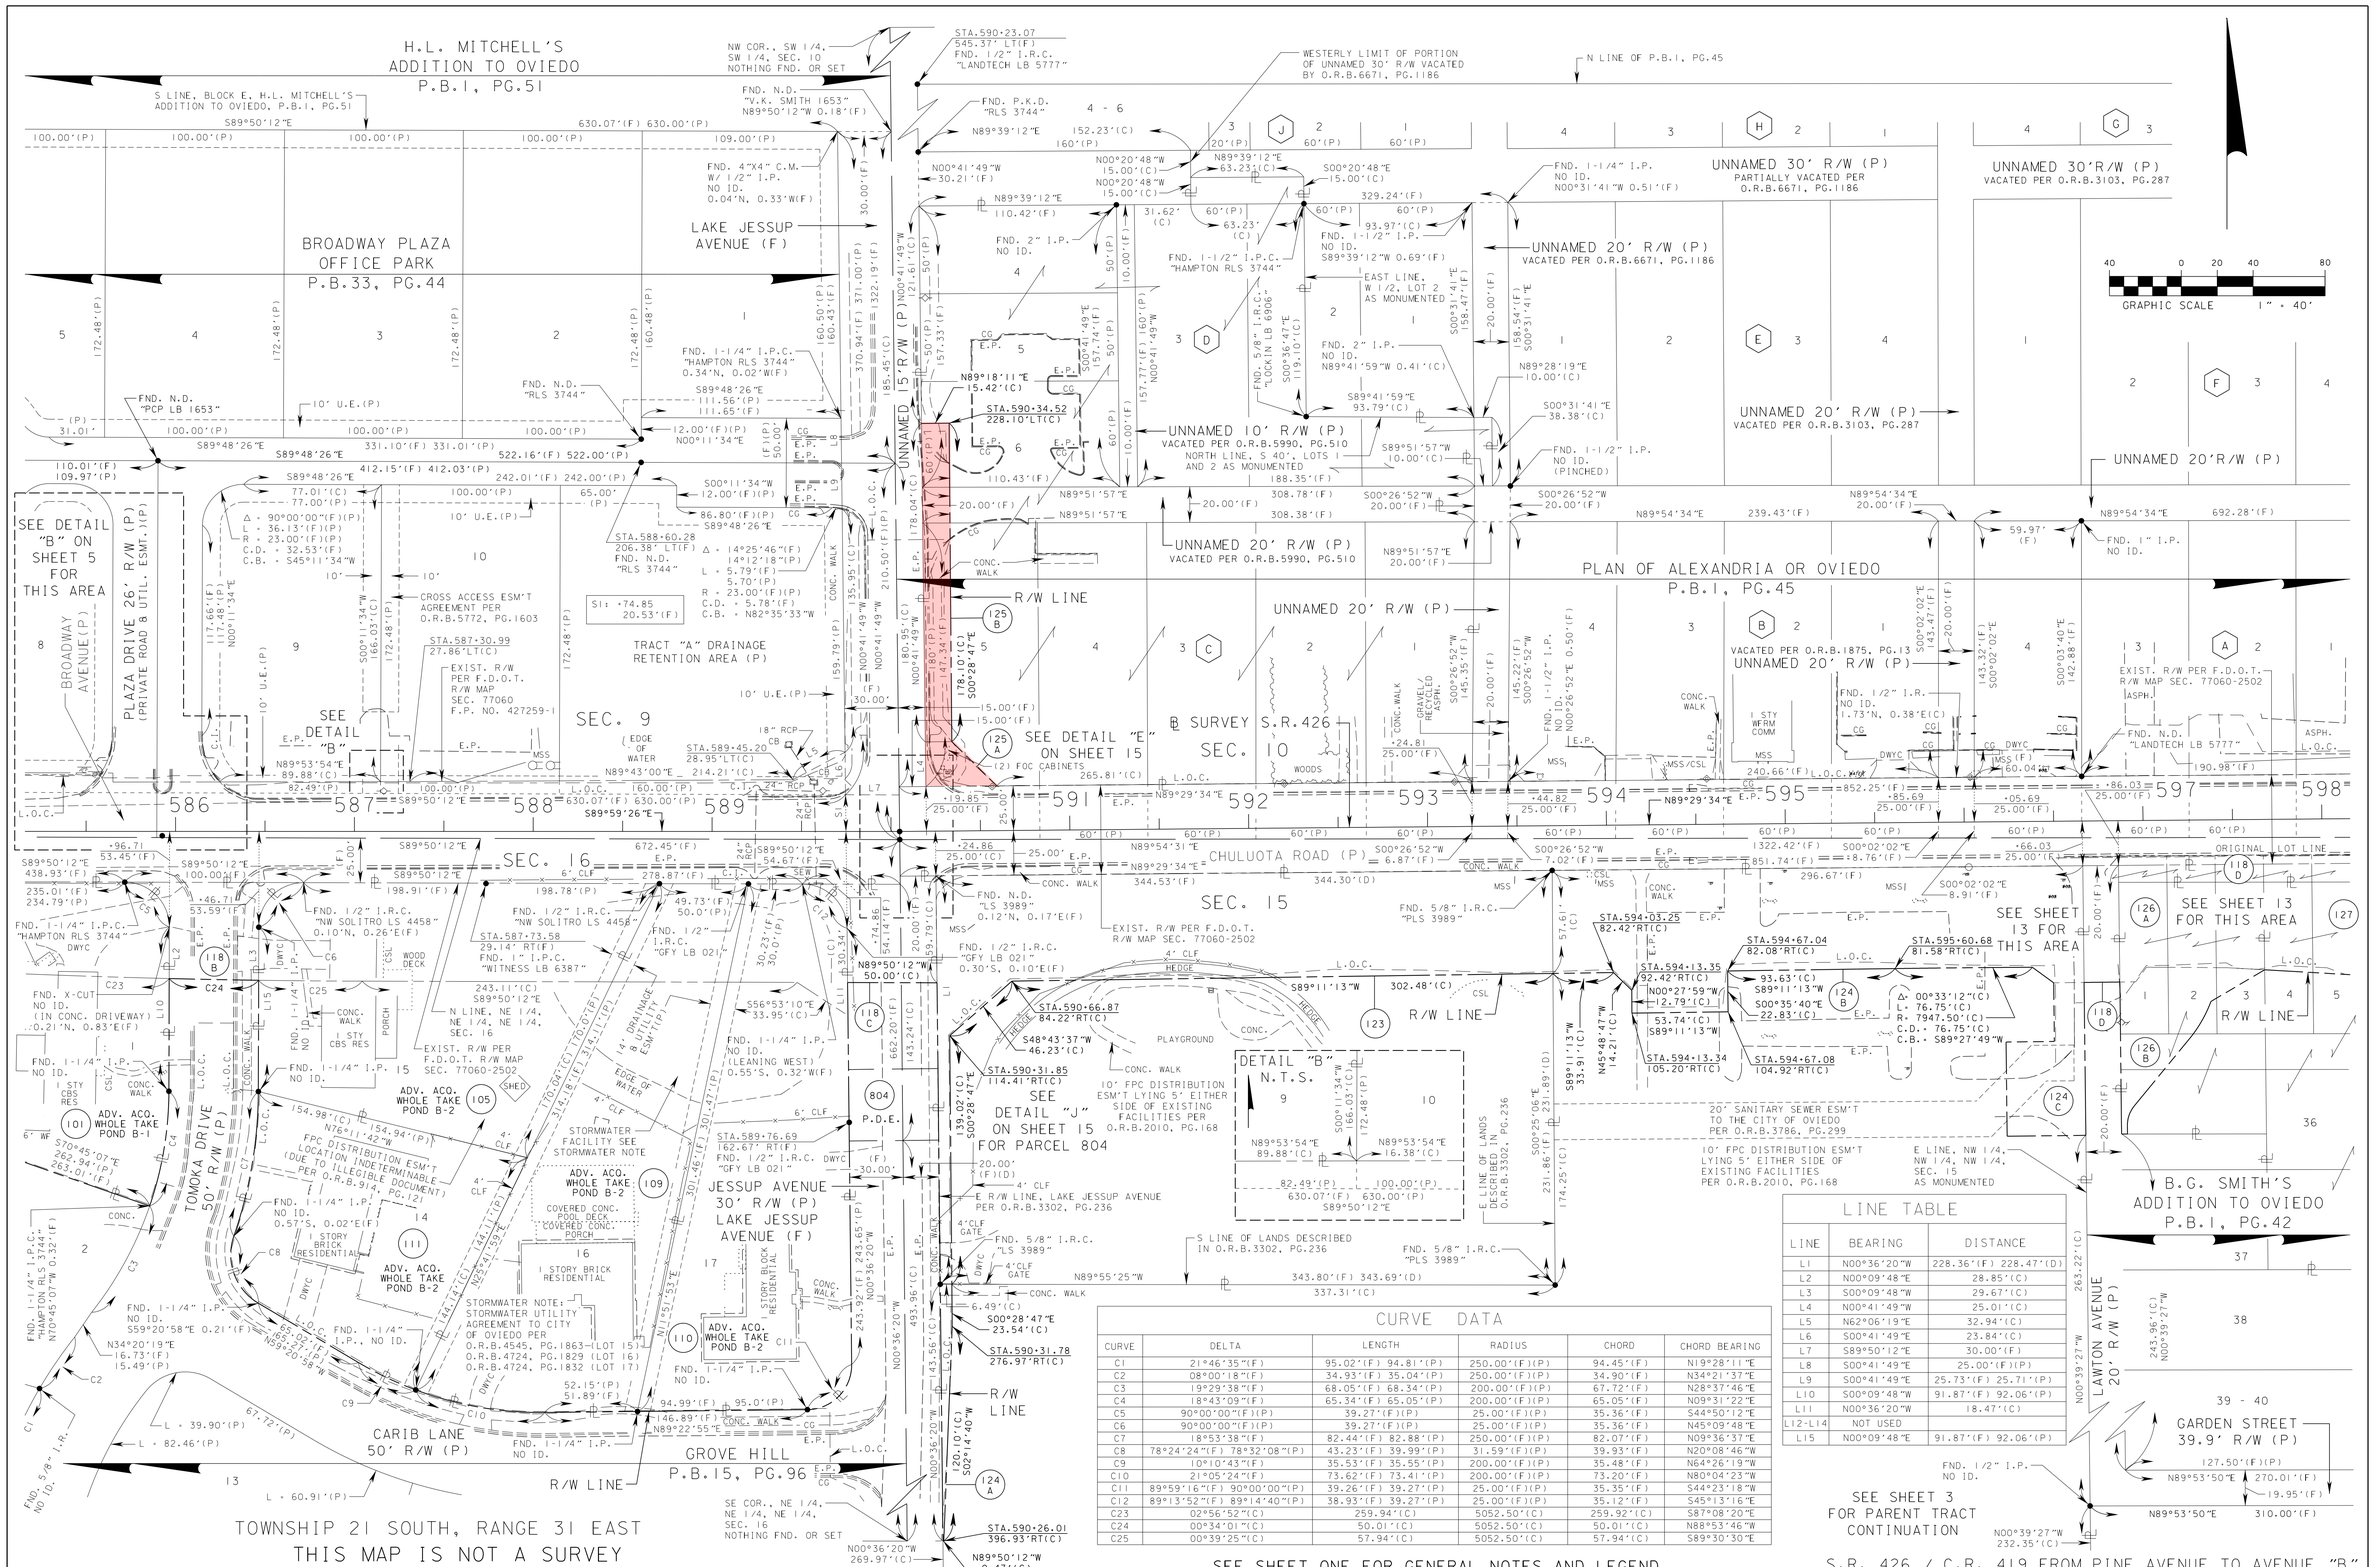

LINE TABLE

LINE	BEARING	DISTANCE
L1	N00°36'20"W	228.36'(F) 228.47'(D)
L2	N00°09'48"E	28.85'(C)
L3	S00°09'48"W	29.67'(C)
L4	N00°41'49"W	25.01'(C)
L5	N62°06'19"E	32.94'(C)
L6	S00°41'49"E	23.84'(C)
L7	S89°50'12"E	30.00'(F)
L8	S00°41'49"E	25.00'(F)(P)
L9	S00°41'49"E	25.73'(F) 25.71'(P)
L10	S00°09'48"W	91.87'(F) 92.06'(P)
L11	N00°36'20"W	18.47'(C)
L12-L14	NOT USED	
L15	N00°09'48"E	91.87'(F) 92.06'(P)

CURVE DATA

CURVE	DELTA	LENGTH	RADIUS	CHORD	CHORD BEARING
C1	21°46'35"(F)	95.02'(F) 94.81'(P)	250.00'(F)(P)	94.45'(F)	N19°28'11"E
C2	08°00'18"(F)	34.93'(F) 35.04'(P)	250.00'(F)(P)	34.90'(F)	N34°21'37"E
C3	19°29'38"(F)	68.05'(F) 68.34'(P)	200.00'(F)(P)	67.72'(F)	N28°37'46"E
C4	18°43'09"(F)	65.34'(F) 65.05'(P)	200.00'(F)(P)	65.05'(F)	N09°31'22"E
C5	90°00'00"(F)(P)	39.27'(F)(P)	25.00'(F)(P)	35.36'(F)	S44°50'12"E
C6	90°00'00"(F)(P)	39.27'(F)(P)	25.00'(F)(P)	35.36'(F)	N45°09'48"E
C7	18°53'38"(F)	82.44'(F) 82.88'(P)	250.00'(F)(P)	82.07'(F)	N09°36'37"E
C8	78°24'24"(F) 78°32'08"(P)	43.23'(F) 39.99'(P)	31.59'(F)(P)	39.93'(F)	N20°08'46"W
C9	10°10'43"(F)	35.53'(F) 35.55'(P)	200.00'(F)(P)	35.48'(F)	N64°26'19"W
C10	21°05'24"(F)	73.62'(F) 73.41'(P)	200.00'(F)(P)	73.20'(F)	N80°04'23"W
C11	89°59'16"(F) 90°00'00"(P)	39.26'(F) 39.27'(P)	25.00'(F)(P)	35.35'(F)	S44°23'18"W
C12	89°13'52"(F) 89°14'40"(P)	38.93'(F) 39.27'(P)	25.00'(F)(P)	35.12'(F)	S45°13'16"E
C23	02°56'52"(C)	259.94'(C)	5052.50'(C)	259.92'(C)	S87°08'20"E
C24	00°34'01"(C)	50.01'(C)	5052.50'(C)	50.01'(C)	N88°53'46"W
C25	00°39'25"(C)	57.94'(C)	5052.50'(C)	57.94'(C)	S89°30'30"E

SEE SHEET ONE FOR GENERAL NOTES AND LEGEND

RIGHT OF WAY MAP

FLORIDA DEPARTMENT OF TRANSPORTATION
SURVEYING AND MAPPING

APPROVED BY Gary R. Roche DATE 06/28/2016
FOR DISTRICT SECRETARY

REVISION	BY	DATE
ADD PARCEL 125A	V.OUACH	07/23/18

REVISION	BY	DATE
SHEET TOTAL	MLR	07/25/2017
PARCELS 118D,124, 125,126,804	MLR	05/18/2017

	BY	DATE
PRELIM	M.ROLLINS	05/20/2014
FINAL	M.ROLLINS	06/24/2016
CHECKED	S.WARE	06/24/2016

F.A. PROJ. NO. 5961-009-U

STATE ROAD NO. 426 / COUNTY ROAD NO. 419

SECTION 77060

SEMINOLE COUNTY

MAPS PREPARED BY: DEWBERRY ENGINEERS, INC.

FIELD BOOK NO.'S: SEE SHEET 1 GENERAL NOTE 1

SCALE: 1" = 40'

F.P. NO. 415030-3

SHEET 6 OF 20