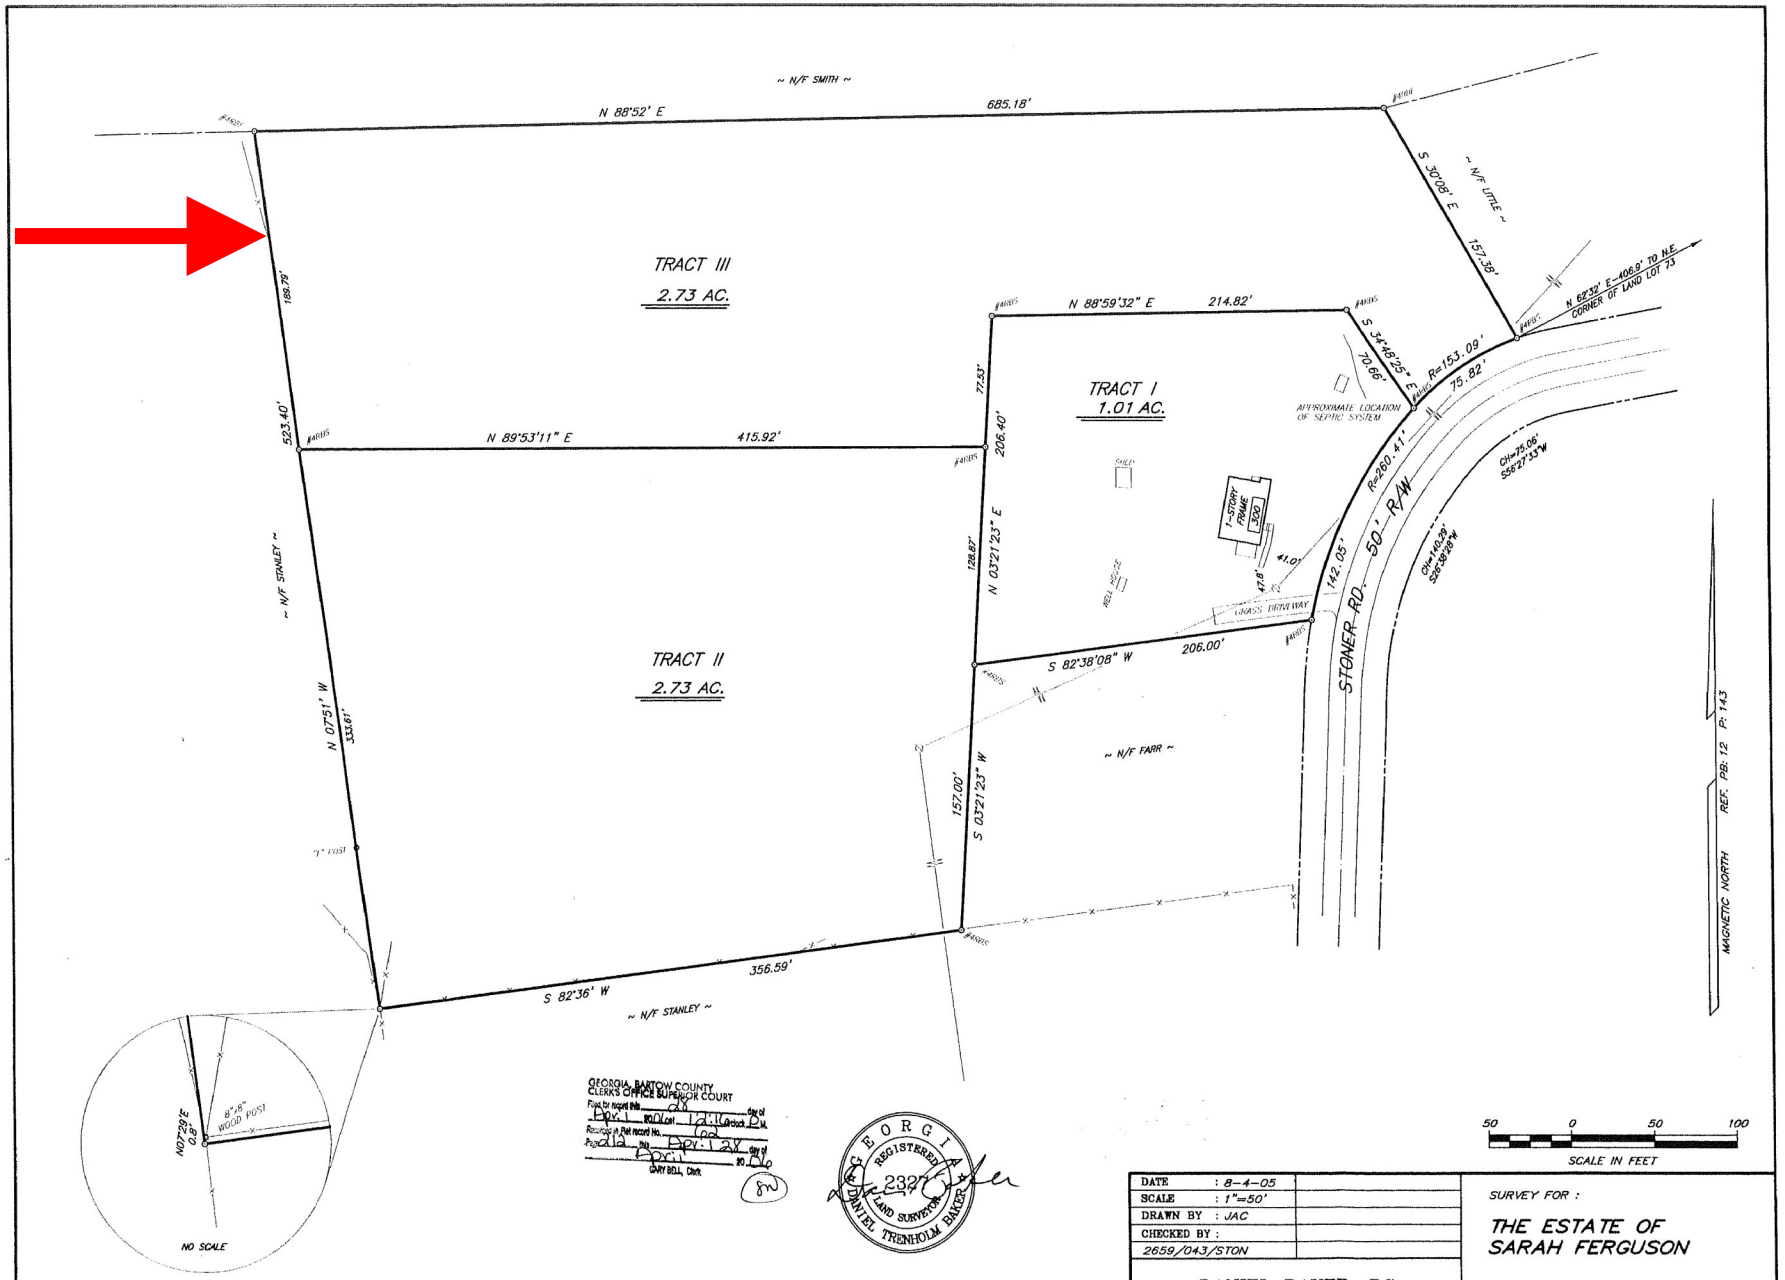

DATE	: 8-4-05
SCALE	: 1"=50'
DRAWN BY	: JAC
CHECKED BY	:
2659/043/STON	

DANIEL BAKER, PC
SURVEYORS/ENGINEERS
Post Office Box 2047
CARTERSVILLE, GEORGIA 30120
(770) 382-5969

SURVEY FOR :

THE ESTATE OF SARAH FERGUSON

LOCATED IN L.L. 73
16th DIST., 3rd SECT.,
BARTOW COUNTY, GA.

THIS PLAT IS PREPARED FROM A FIELD SURVEY USING A FIVE SECOND DIGITAL THEODOLITE AND ELECTRONIC DISTANCE METER ; LINEAR PRECISION OF TRAVERSE : 1/10,000+ ; ANGULAR PRECISION ; 10" √n . THE TRAVERSE WAS ADJUSTED USING THE COMPASS RULE. LINEAR PRECISION OF THIS PLAT : 1/ 712,953 . MATTERS OF TITLE ARE EXCEPTED.

THIS PARCEL OF LAND IS NOT IN THE 100 YEAR FLOOD PLAIN; ACCORDING TO F.E.M.A. (F.I.A.) COMMUNITY PANEL # 13015 C 0025 F DATED SEPTEMBER 29, 1989 .

05-522 C