3-8

N

I hereby Certify that I have made a correct Survey of the land Shown on this map, Embracing the North East quarter, of the South West quarter, of Section ten, in Township twenty-One South, of Range Thirty-One East, at Oviedo, Florida, and that I have established the lines of the Lots and Blocks as shown on this page, and that when making said survey, I was the sole owner of all of the land in the above described tract.

Samuel A. Robinson.

State of Florida, County of Orange }
Sworn to and subscribed before me this 25th day of February A.D. 1922.
A. Beauclare Robinson, Notary Public (Notary Seal)
my commission expires Jan 11, 1925.

#4953
Filed this 27 day of Feb.
1922 A.M. 5 P.M.
and recorded in Plat
Book No. 3 Page 7 & 8
of the Public Records of Seminole County
Florida this 20th day of
Sept. A.D. 1922
E A Douglass
Clerk Circuit Court
By V E Douglass D.C.

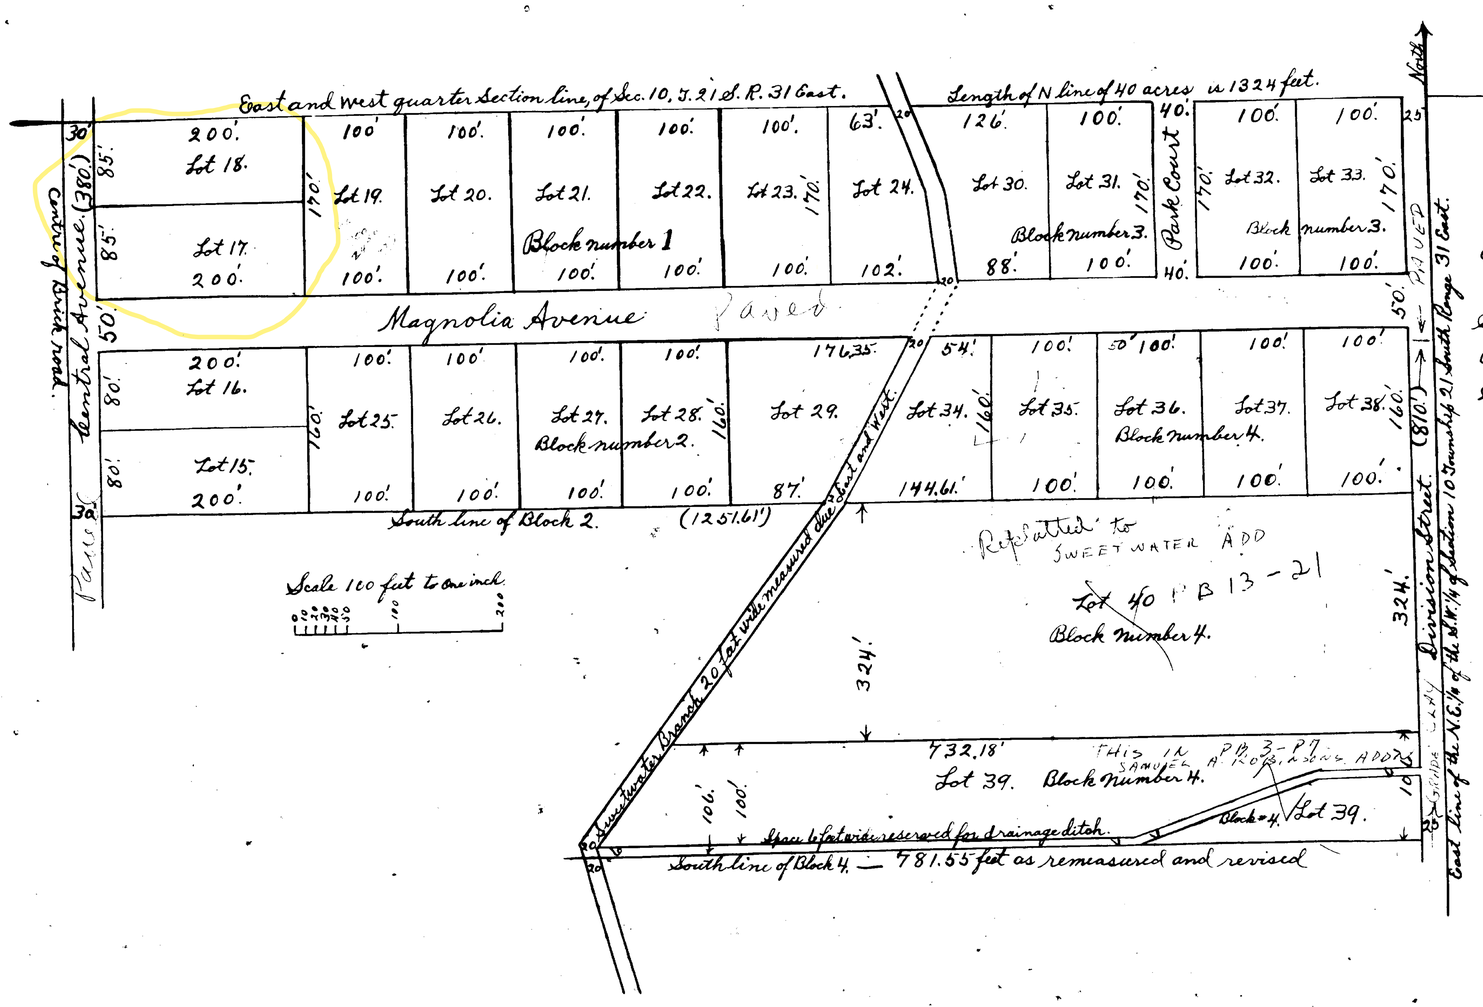

Map of Samuel A. Robinson's Subdivision,
of Blocks numbered 1-2-3 and 4,
of Samuel A. Robinsons Addition to Oviedo,
Seminole County, Florida, Recorded in Plat Book 3,
on page 7 & 8 in Seminole County records,
State of Florida }
County of Orange }

I hereby certify that I am the Owner of all of the land embraced in this Map, and that I have made a correct Survey of the same as shown by this map.

Samuel A. Robinson, Licensed Surveyor

Sworn to and Subscribed before me this 5th day of September A.D. 1922.

John R. Barclay
Notary Public
(Notary Seal)
My commission expires January 10, 1925

#6463
Filed this 16th day of Sept.
1922 A.M. 2 P.M.
and recorded in Plat
Book No. 3 Page 8
of the Public Records of Seminole County
Florida this 21st day of
Sept. A.D. 1922
E A Douglass
Clerk Circuit Court
By V E Douglass D.C.