


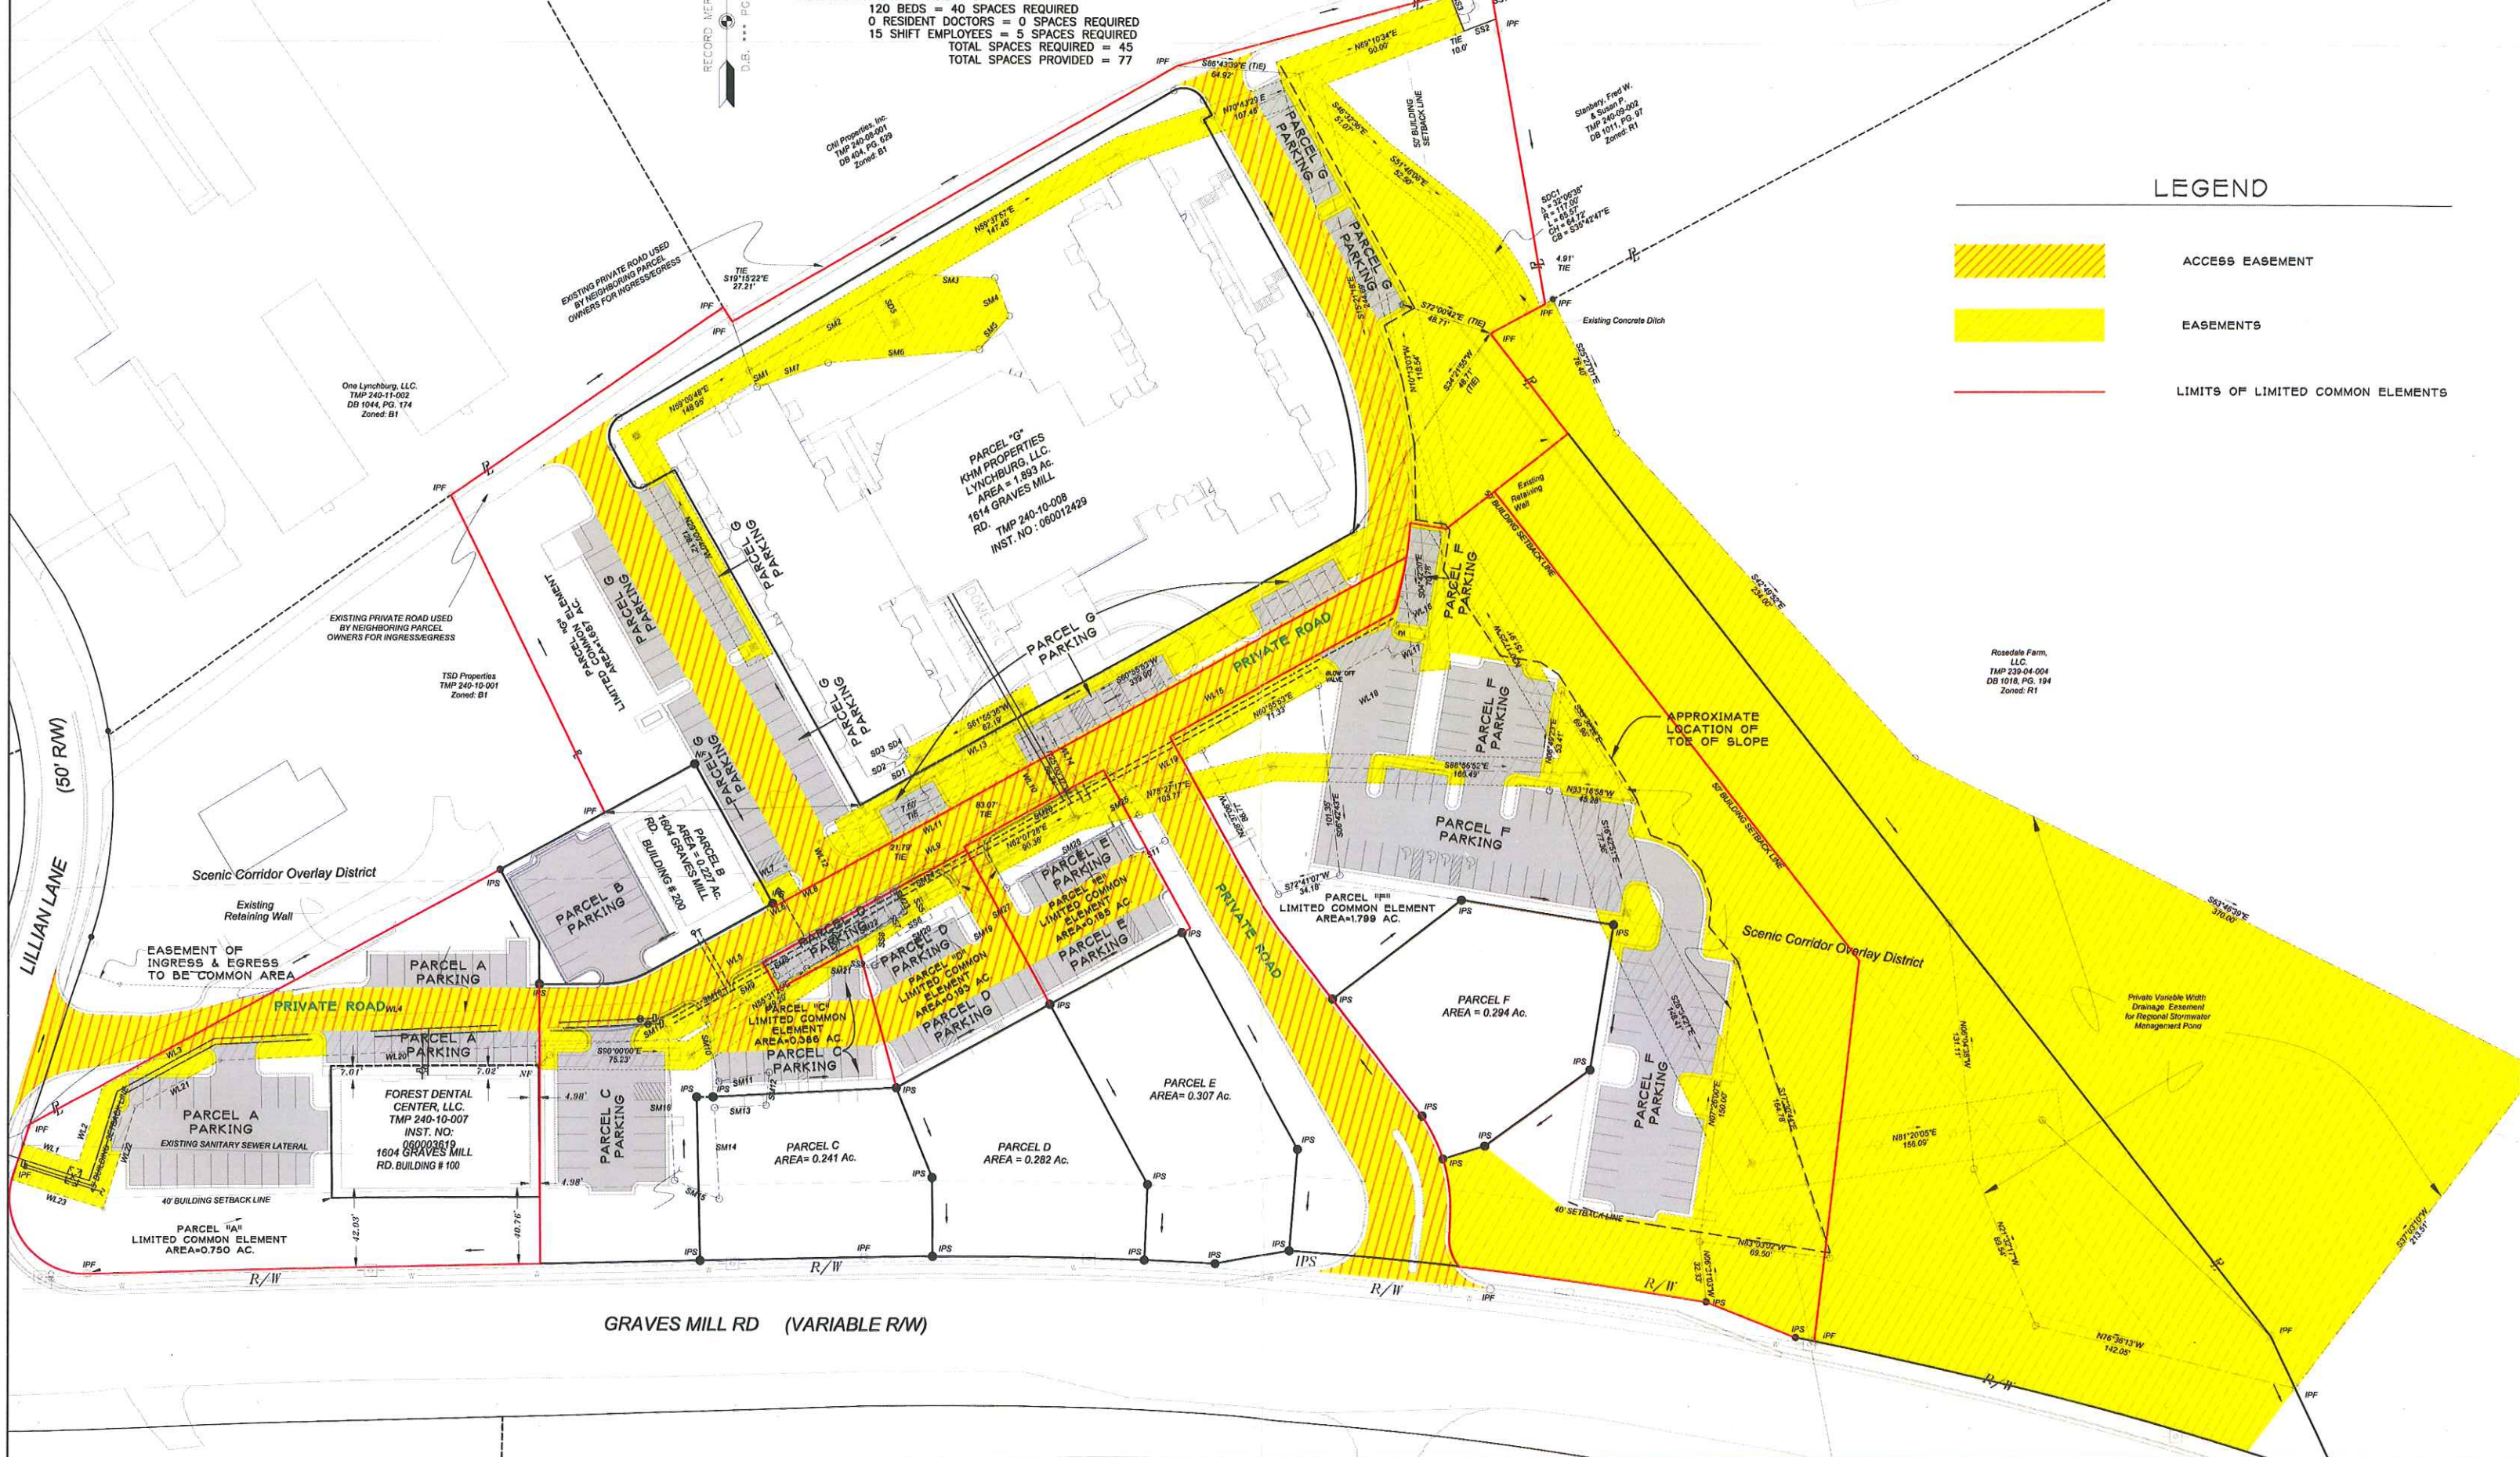

LEGEND

 ACCESS EASEMENT

 EASEMENTS

 LIMITS OF LIMITED COMMON ELEMENTS

NO.	REVISION	BY	DATE

WARNER ENGINEERING
WE move the project forward
1511B ENTERPRISE DRIVE
LYNCHBURG, VIRGINIA 24502
PHONE: 434-582-5007 FAX: 434-582-5008

DRAWN BY:	GLM
DESIGNED BY:	JLW
REVIEWED BY:	TJW
PROJECT NO.	9099.00
SCALE:	GRAPHIC

PROJECT: **MILLSIDE CENTRE
LYNCHBURG, VIRGINIA**

TITLE: **EASEMENT, PARKING & COMMON
AREA LIMITS FOR MILLSIDE CENTRE**

DATE: **7-1-11**

DRAWING No:

SHEET NUMBER: **1 OF 1**