



Tentative Plat
OASIS ESTATES

THE SOUTH 1/2 OF THE NW 1/4 OF THE SW 1/4, LESS THE WEST 35 FEET THEREOF,
SECTION 14, TOWNSHIP 57 SOUTH, RANGE 38 EAST, MIAMI-DADE COUNTY, FLORIDA.

LEGEND	
P.B.	PLAT BOOK
PG.	PAGE
SQ.FT.	SQUARE FEET
SEC.	SECTION
T	TANGENT
Δ	DELTA
L	ARC LENGTH
R	RADIUS

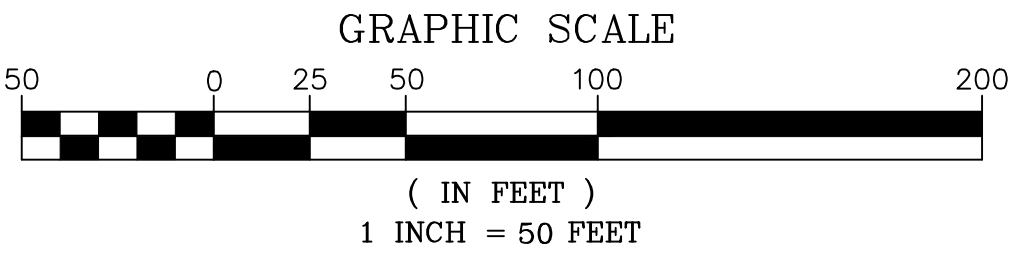

LOT AREA = 862,114± SQ.FT.
(19.8± ACRES)

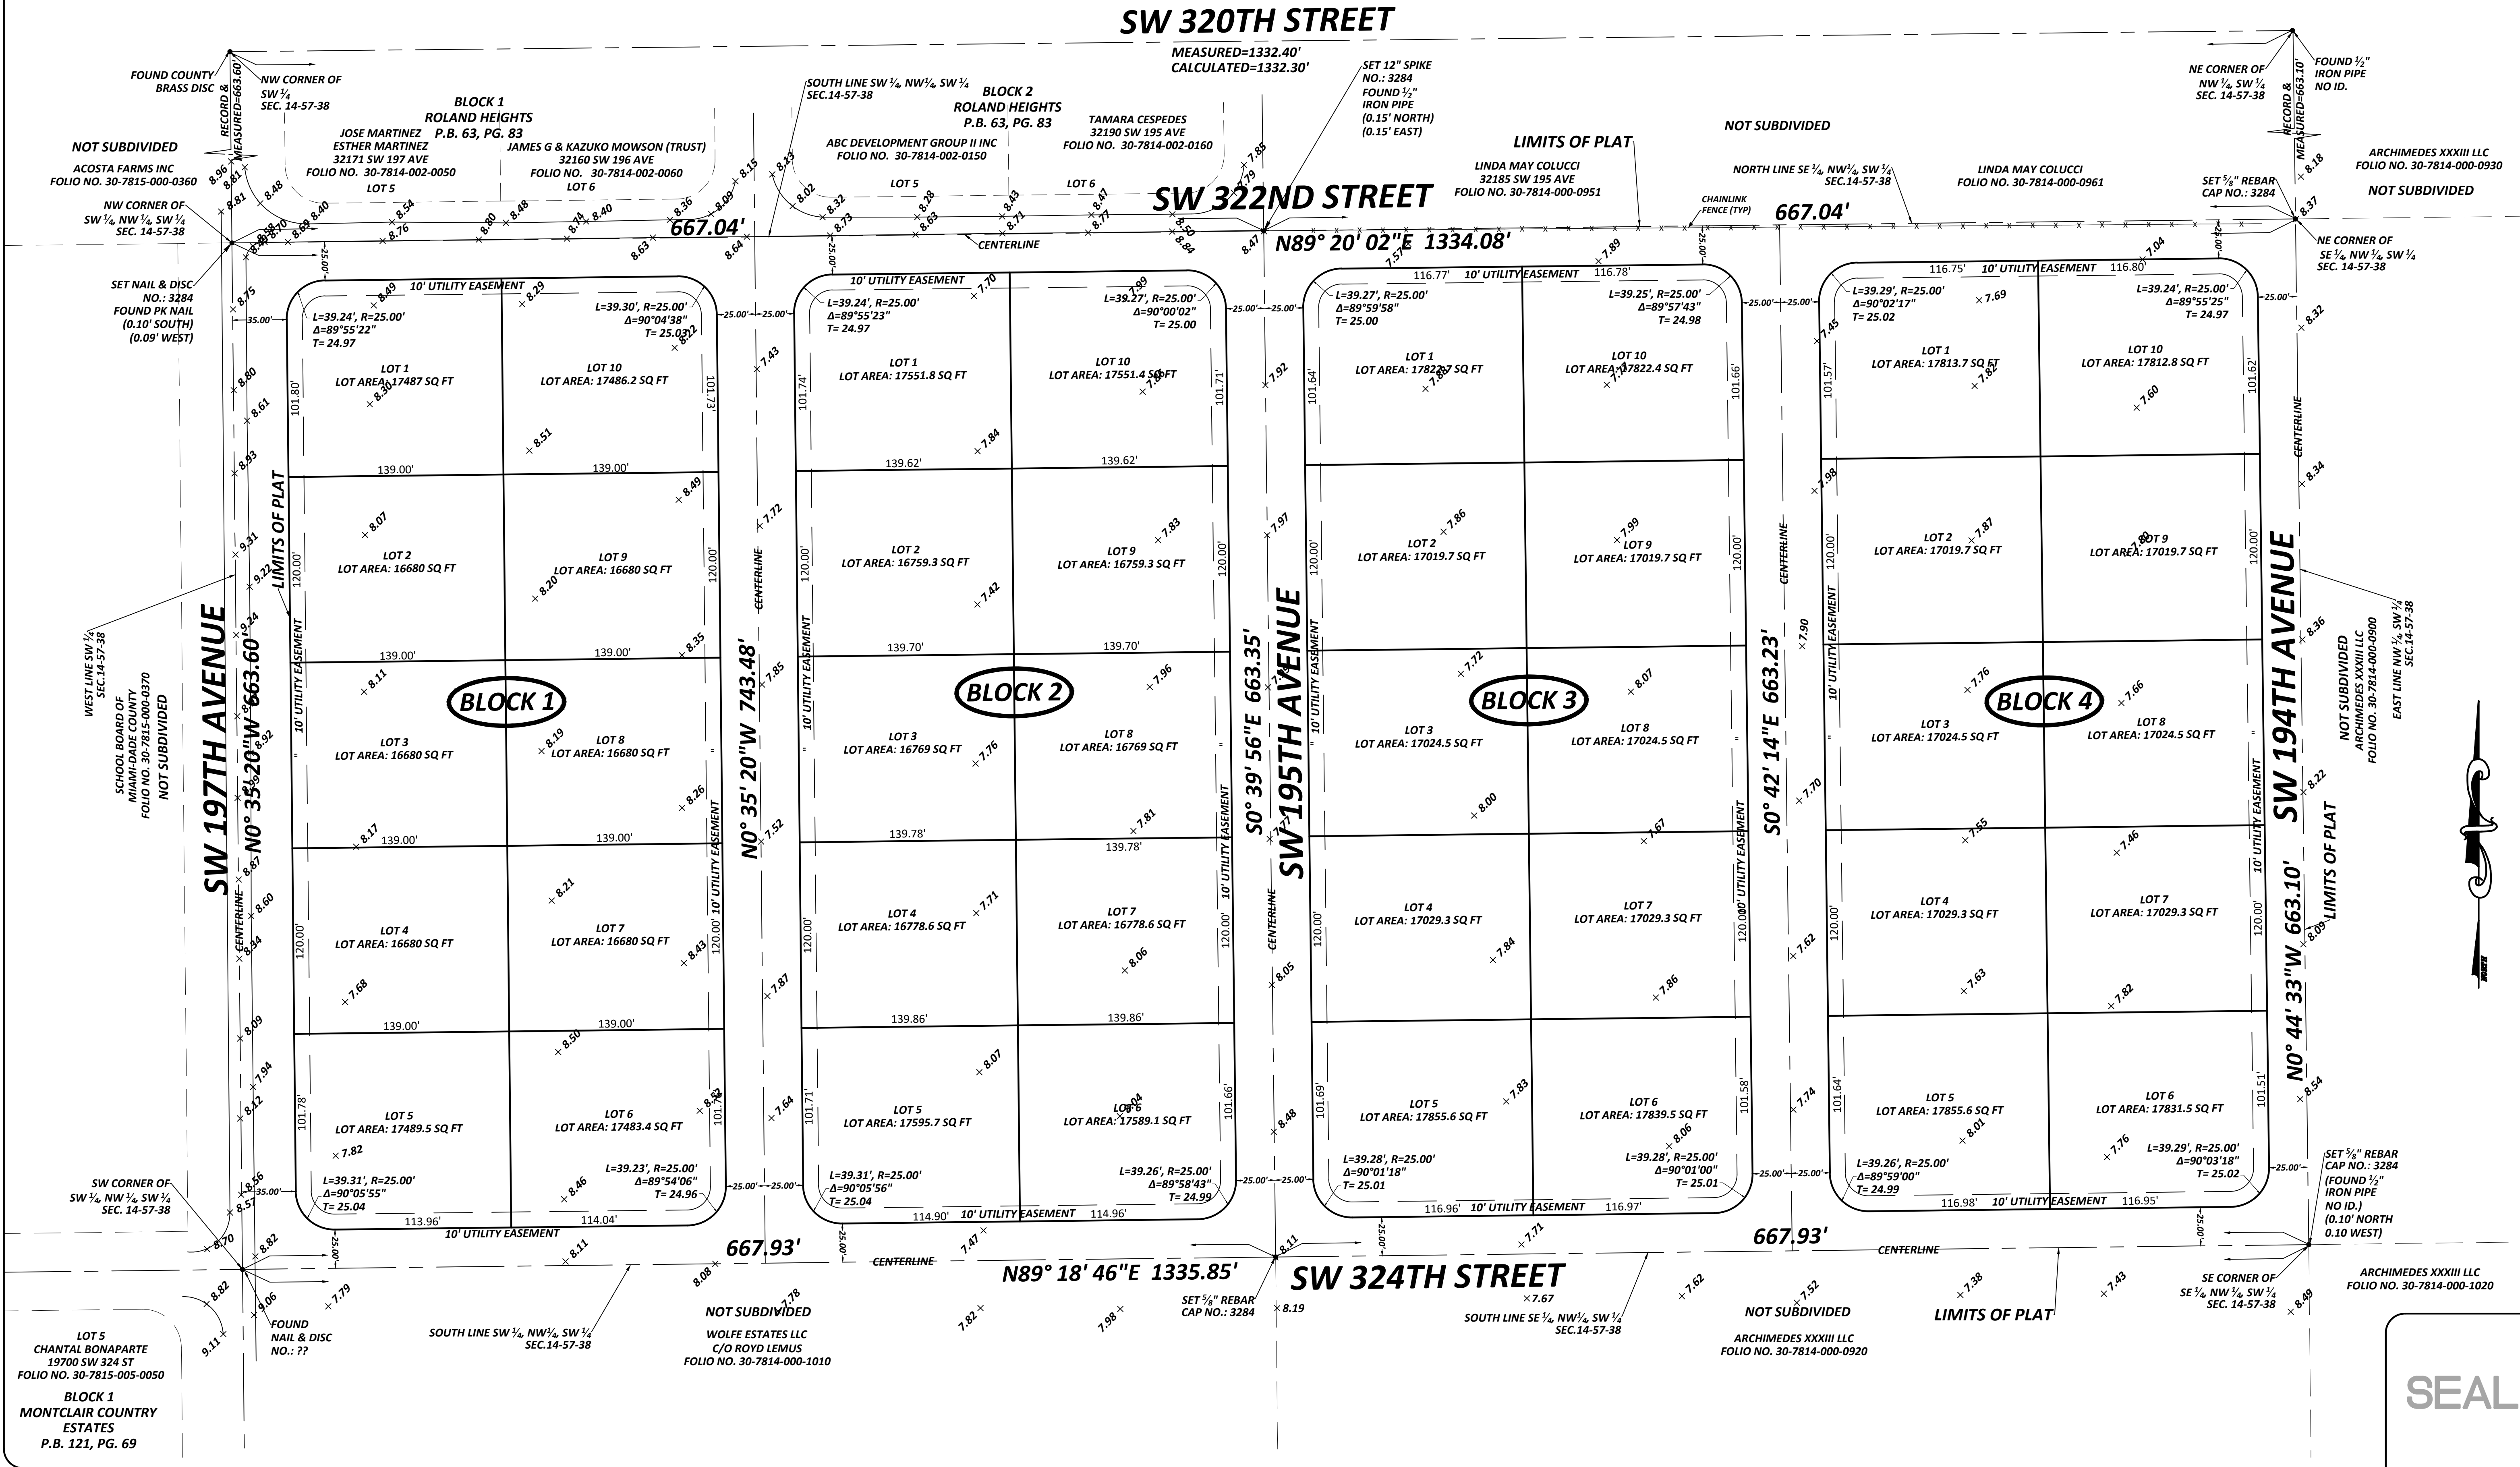

Delta Mapping and Surveying, Inc
3301 SW 132ND AVENUE, SUITE 117 MIAMI FL 33186
PHONE: (786) 429-1024 E-MAIL: DELTAMAPPING@GMAIL.COM

**Surveyors,
Land Planners &
Mappers**

BOUNDARY AND TOPOGRAPHIC SURVEY

REVISIONS
DATE: 07-11-2017
SCALE: 1" = 50'
DRAWN BY: M.E.P.
DRAWING NO: 17-0251
SHEET NO. 2 OF 2

SEAL