


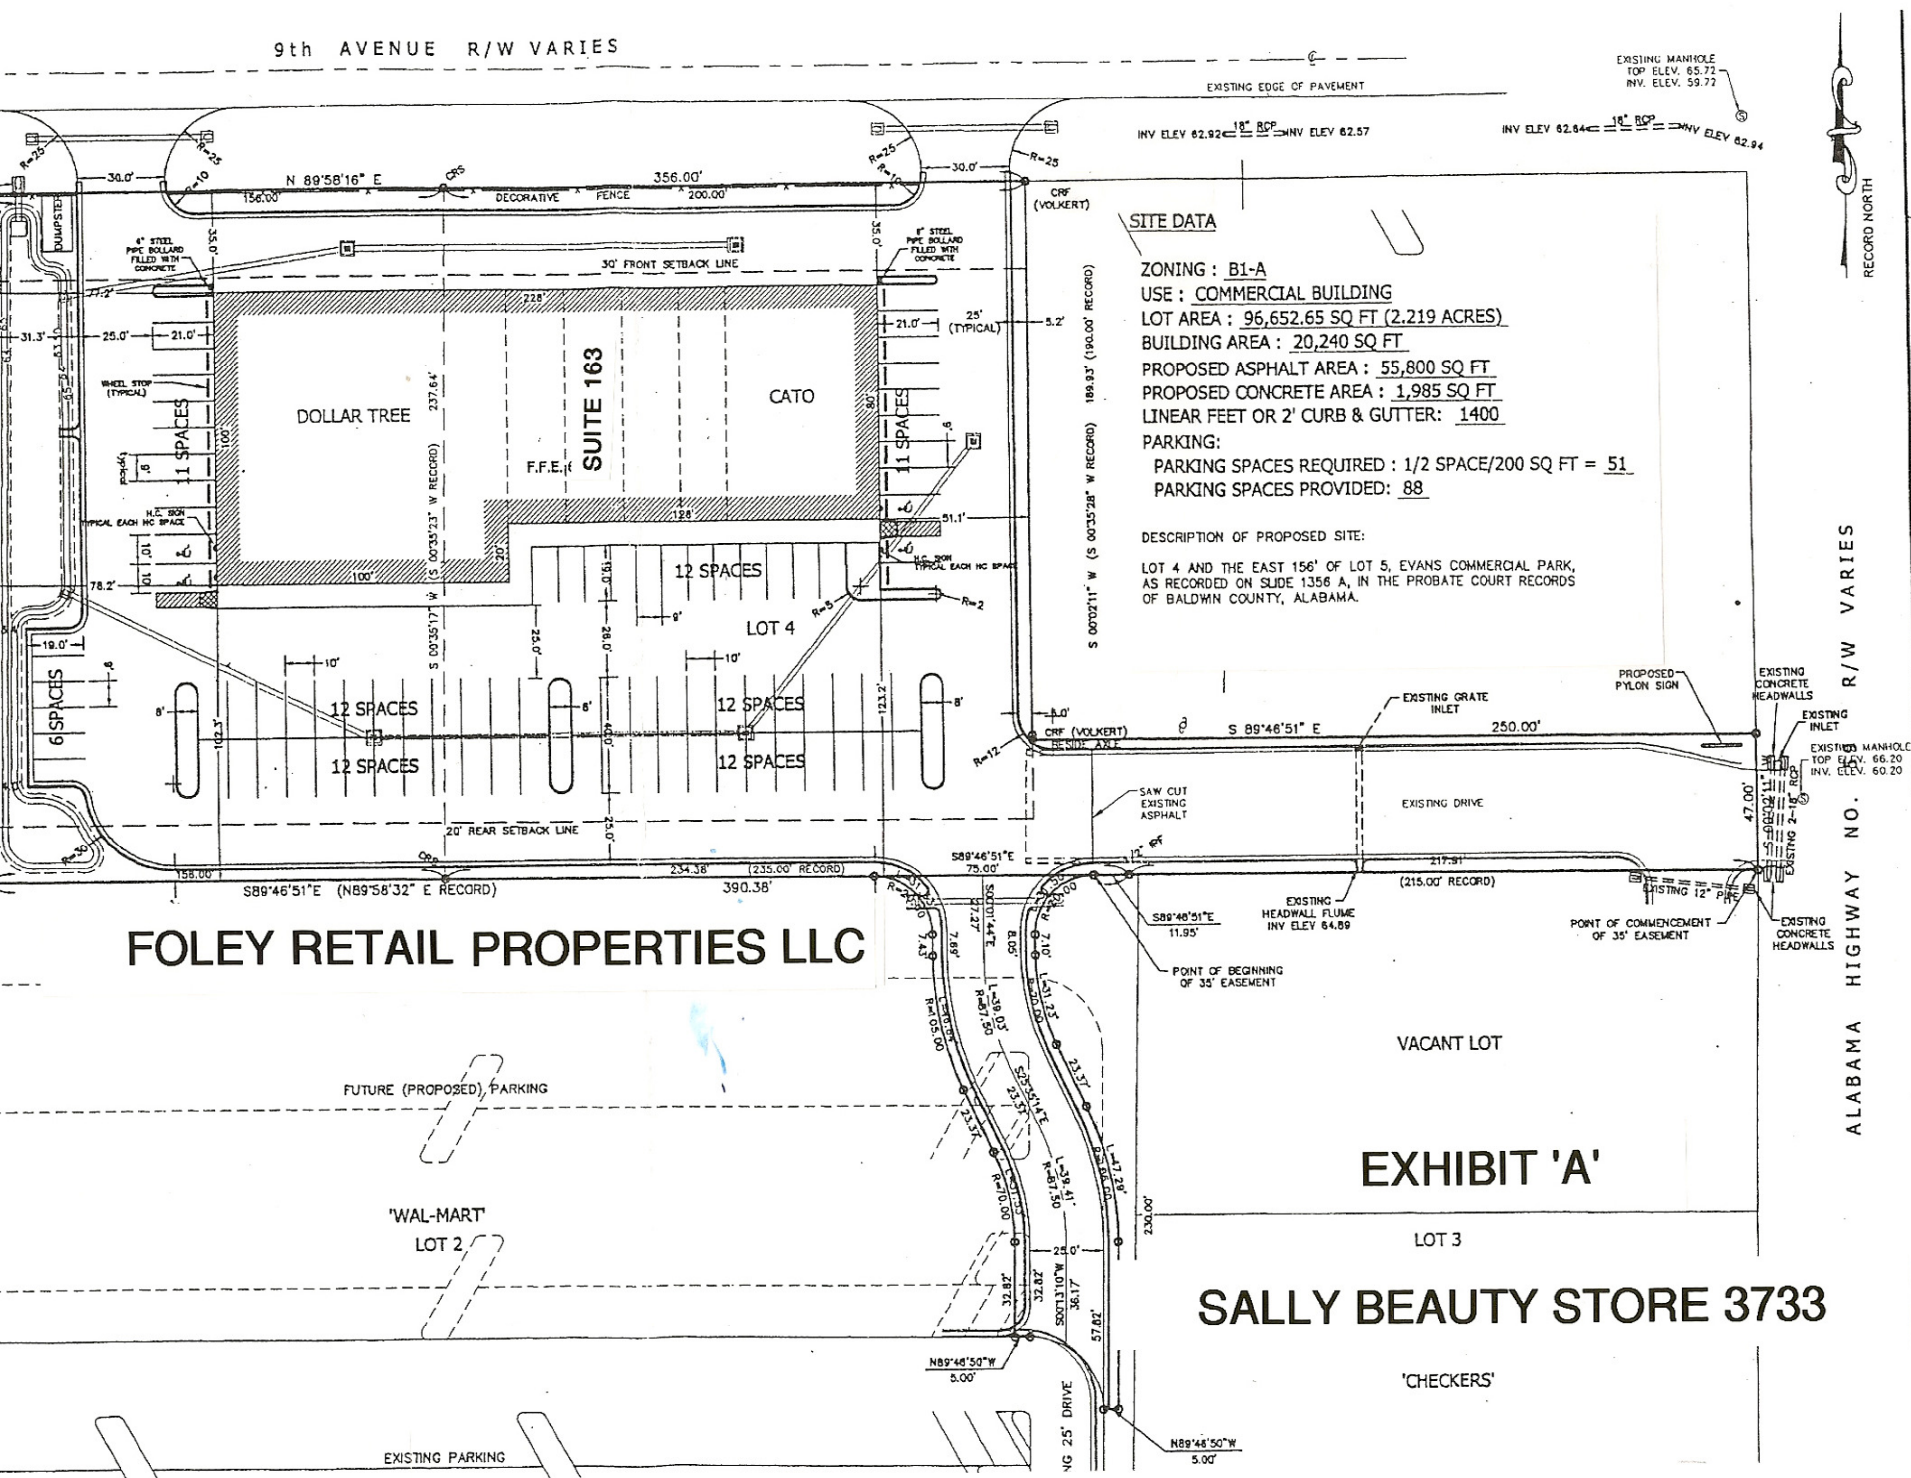

SITE DATA

ZONING : B1-A
 USE : COMMERCIAL BUILDING
 LOT AREA : 96,652.65 SQ FT (2.219 ACRES)
 BUILDING AREA : 20,240 SQ FT
 PROPOSED ASPHALT AREA : 55,800 SQ FT
 PROPOSED CONCRETE AREA : 1,985 SQ FT
 LINEAR FEET OR 2' CURB & GUTTER: 1400
 PARKING:
 PARKING SPACES REQUIRED : 1/2 SPACE/200 SQ FT = 51
 PARKING SPACES PROVIDED: 88

DESCRIPTION OF PROPOSED SITE:

LOT 4 AND THE EAST 156' OF LOT 5, EVANS COMMERCIAL PARK,
 AS RECORDED ON SLIDE 1356 A, IN THE PROBATE COURT RECORDS
 OF BALDWIN COUNTY, ALABAMA.

FOLEY RETAIL PROPERTIES LLC

EXHIBIT 'A'

SALLY BEAUTY STORE 3733

ADDED PIPE BOLLARD
REVISED SITE DATA

JOHN W. PETERSON & CO., L.L.C.
 CONSULTING
 PLANNING
 ENGINEERING