


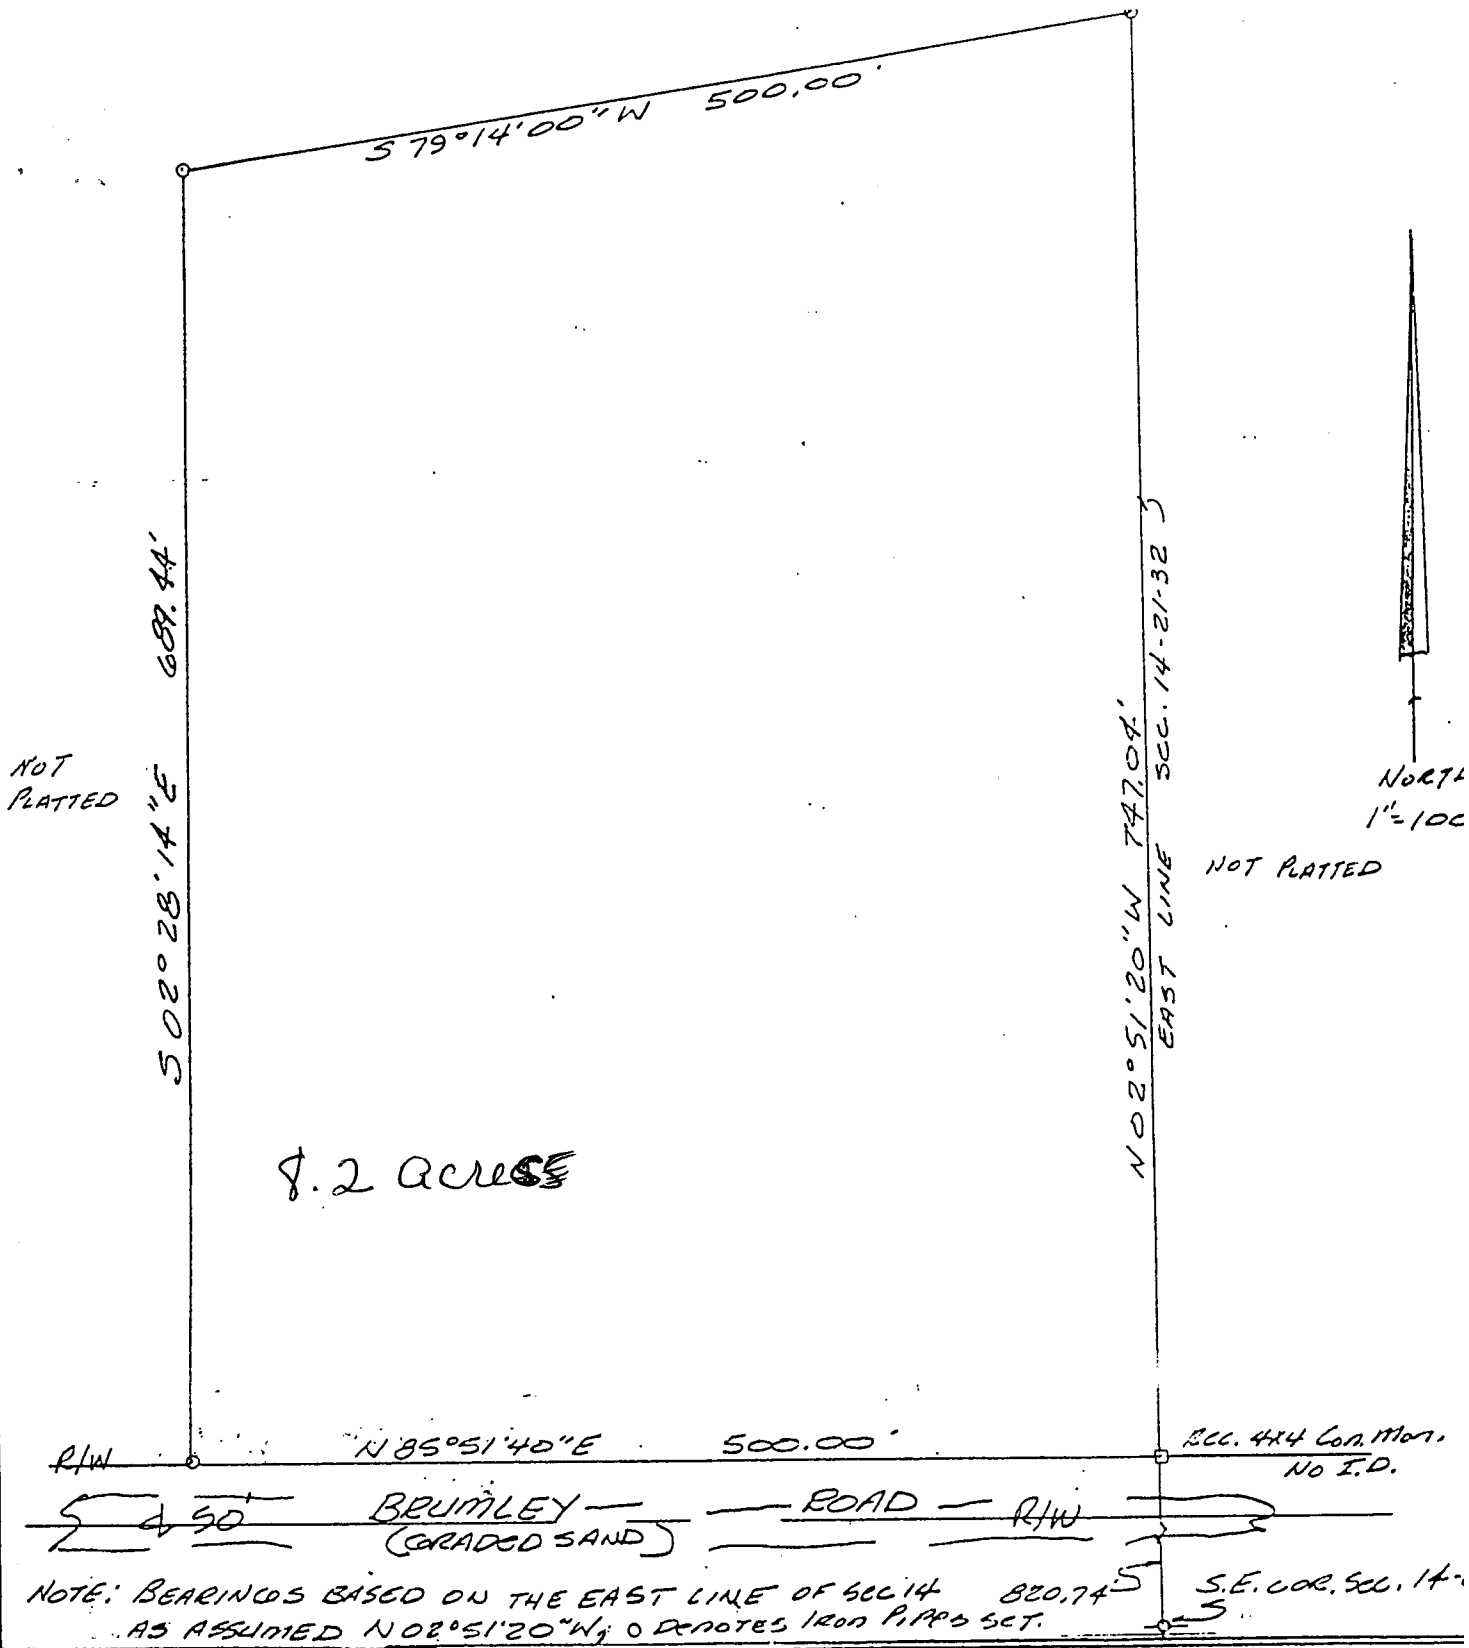

NOTE: BEARINGS BASED ON THE EAST LINE OF SEC. 14 820.74' S.E. COR. SEC. 14.
 AS ASSUMED N 02° 51' 20" W; 0 DENOTES IRON PIPES SET.

I hereby certify that this survey is true and correct to the best of my knowledge, and that this survey has been prepared in accordance with the adopted "Minimum Technical Standards" as required by Chapter 21HH-8 F.A.C. effective September 1, 1981.

Lloyd S. Reynolds, Jr.
 FL. REG. NO. 2810

Lloyd S. Reynolds, Jr.
 Professional
 Land Surveyor
 P.O. Box 5552
 Orlando, Florida 32855

(407) 707-2531

PREPARED FOR
 MR. GENE WELDON

DATE: NOV. 30, 1988
 SCALE: 1"=100'
 FOUNDATION ADDED: ...
 FINAL ADDED: ...
 DRAWN BY: LR
 FILE NUMBER: 55-1130