

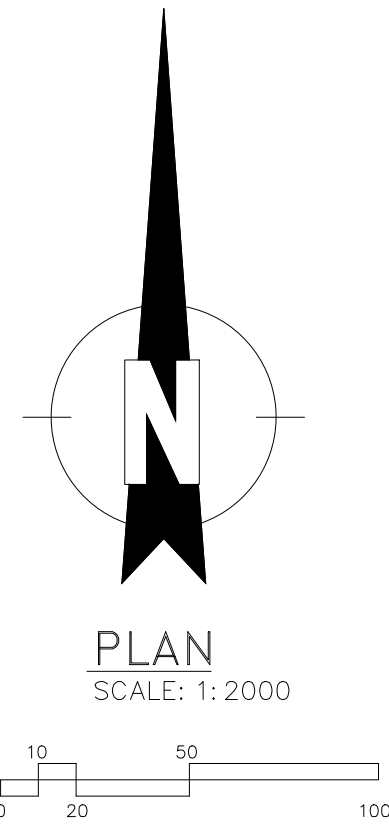


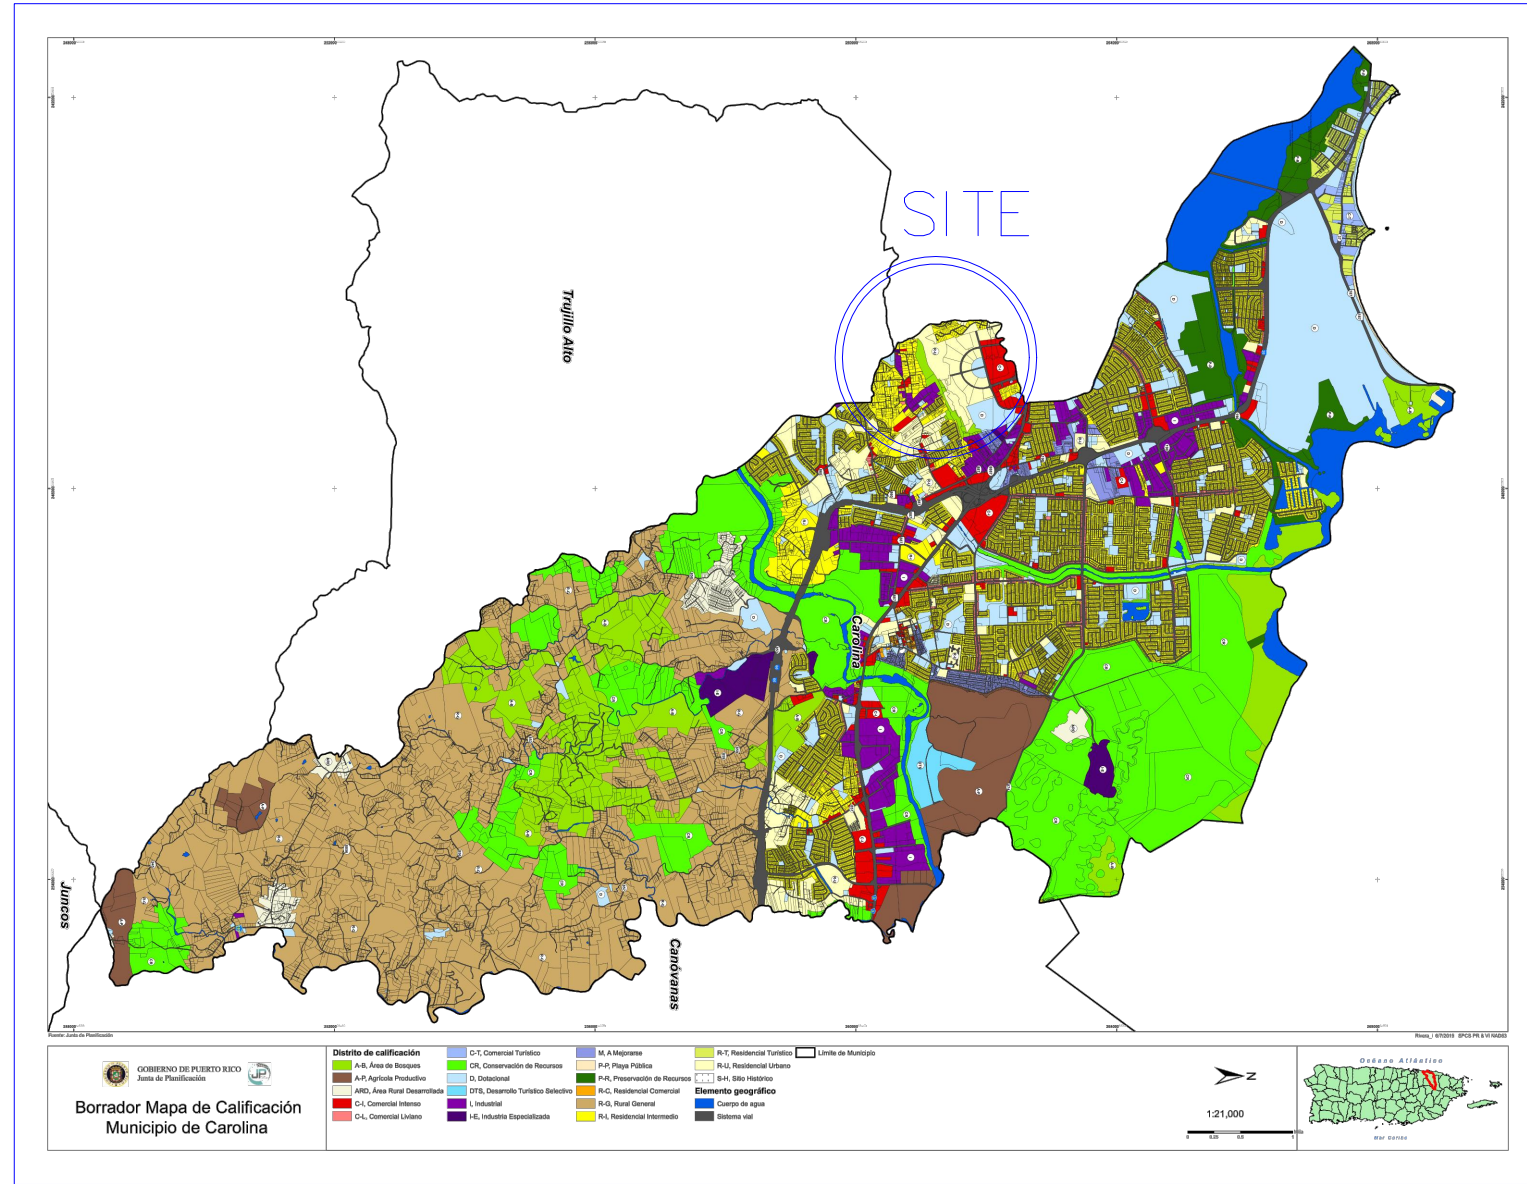


SITE

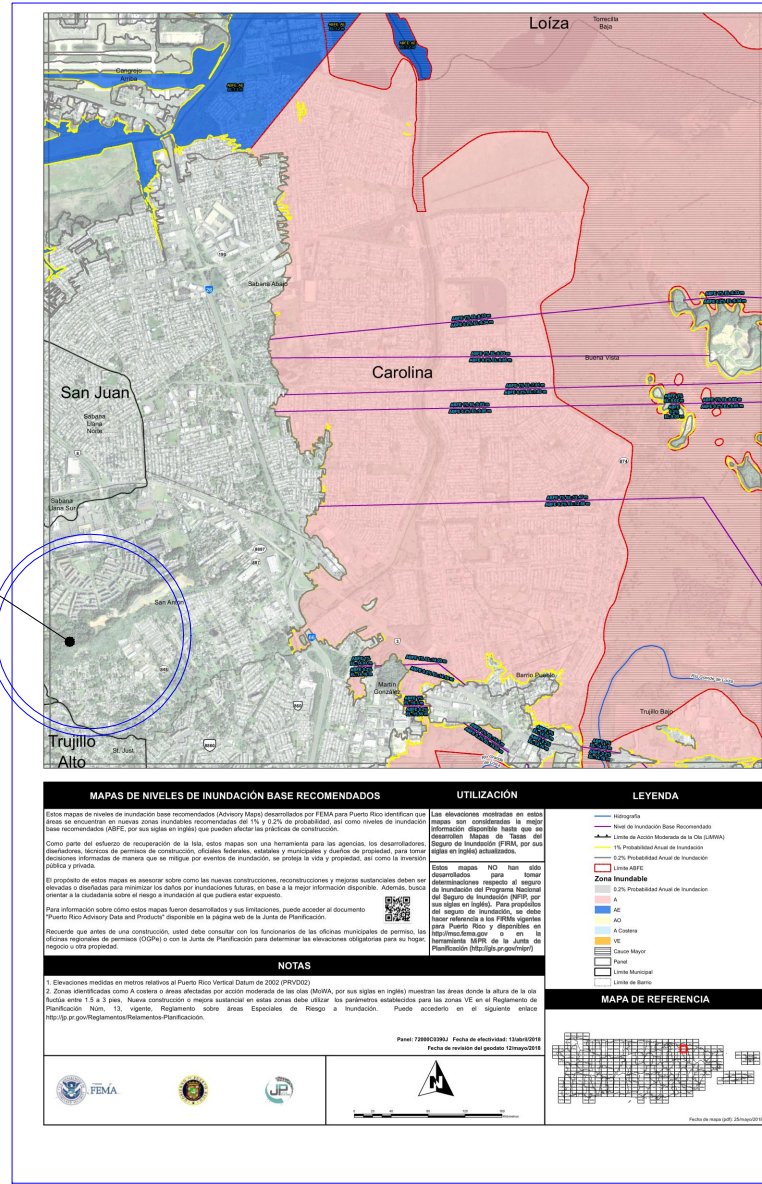

LL SURVEYING GROUP

URE GRAN VISTA 2
23 PLAZA 3
GURABO, P.R. 00778
llsurveyinggroup@gmail.com
(787) 587-3896

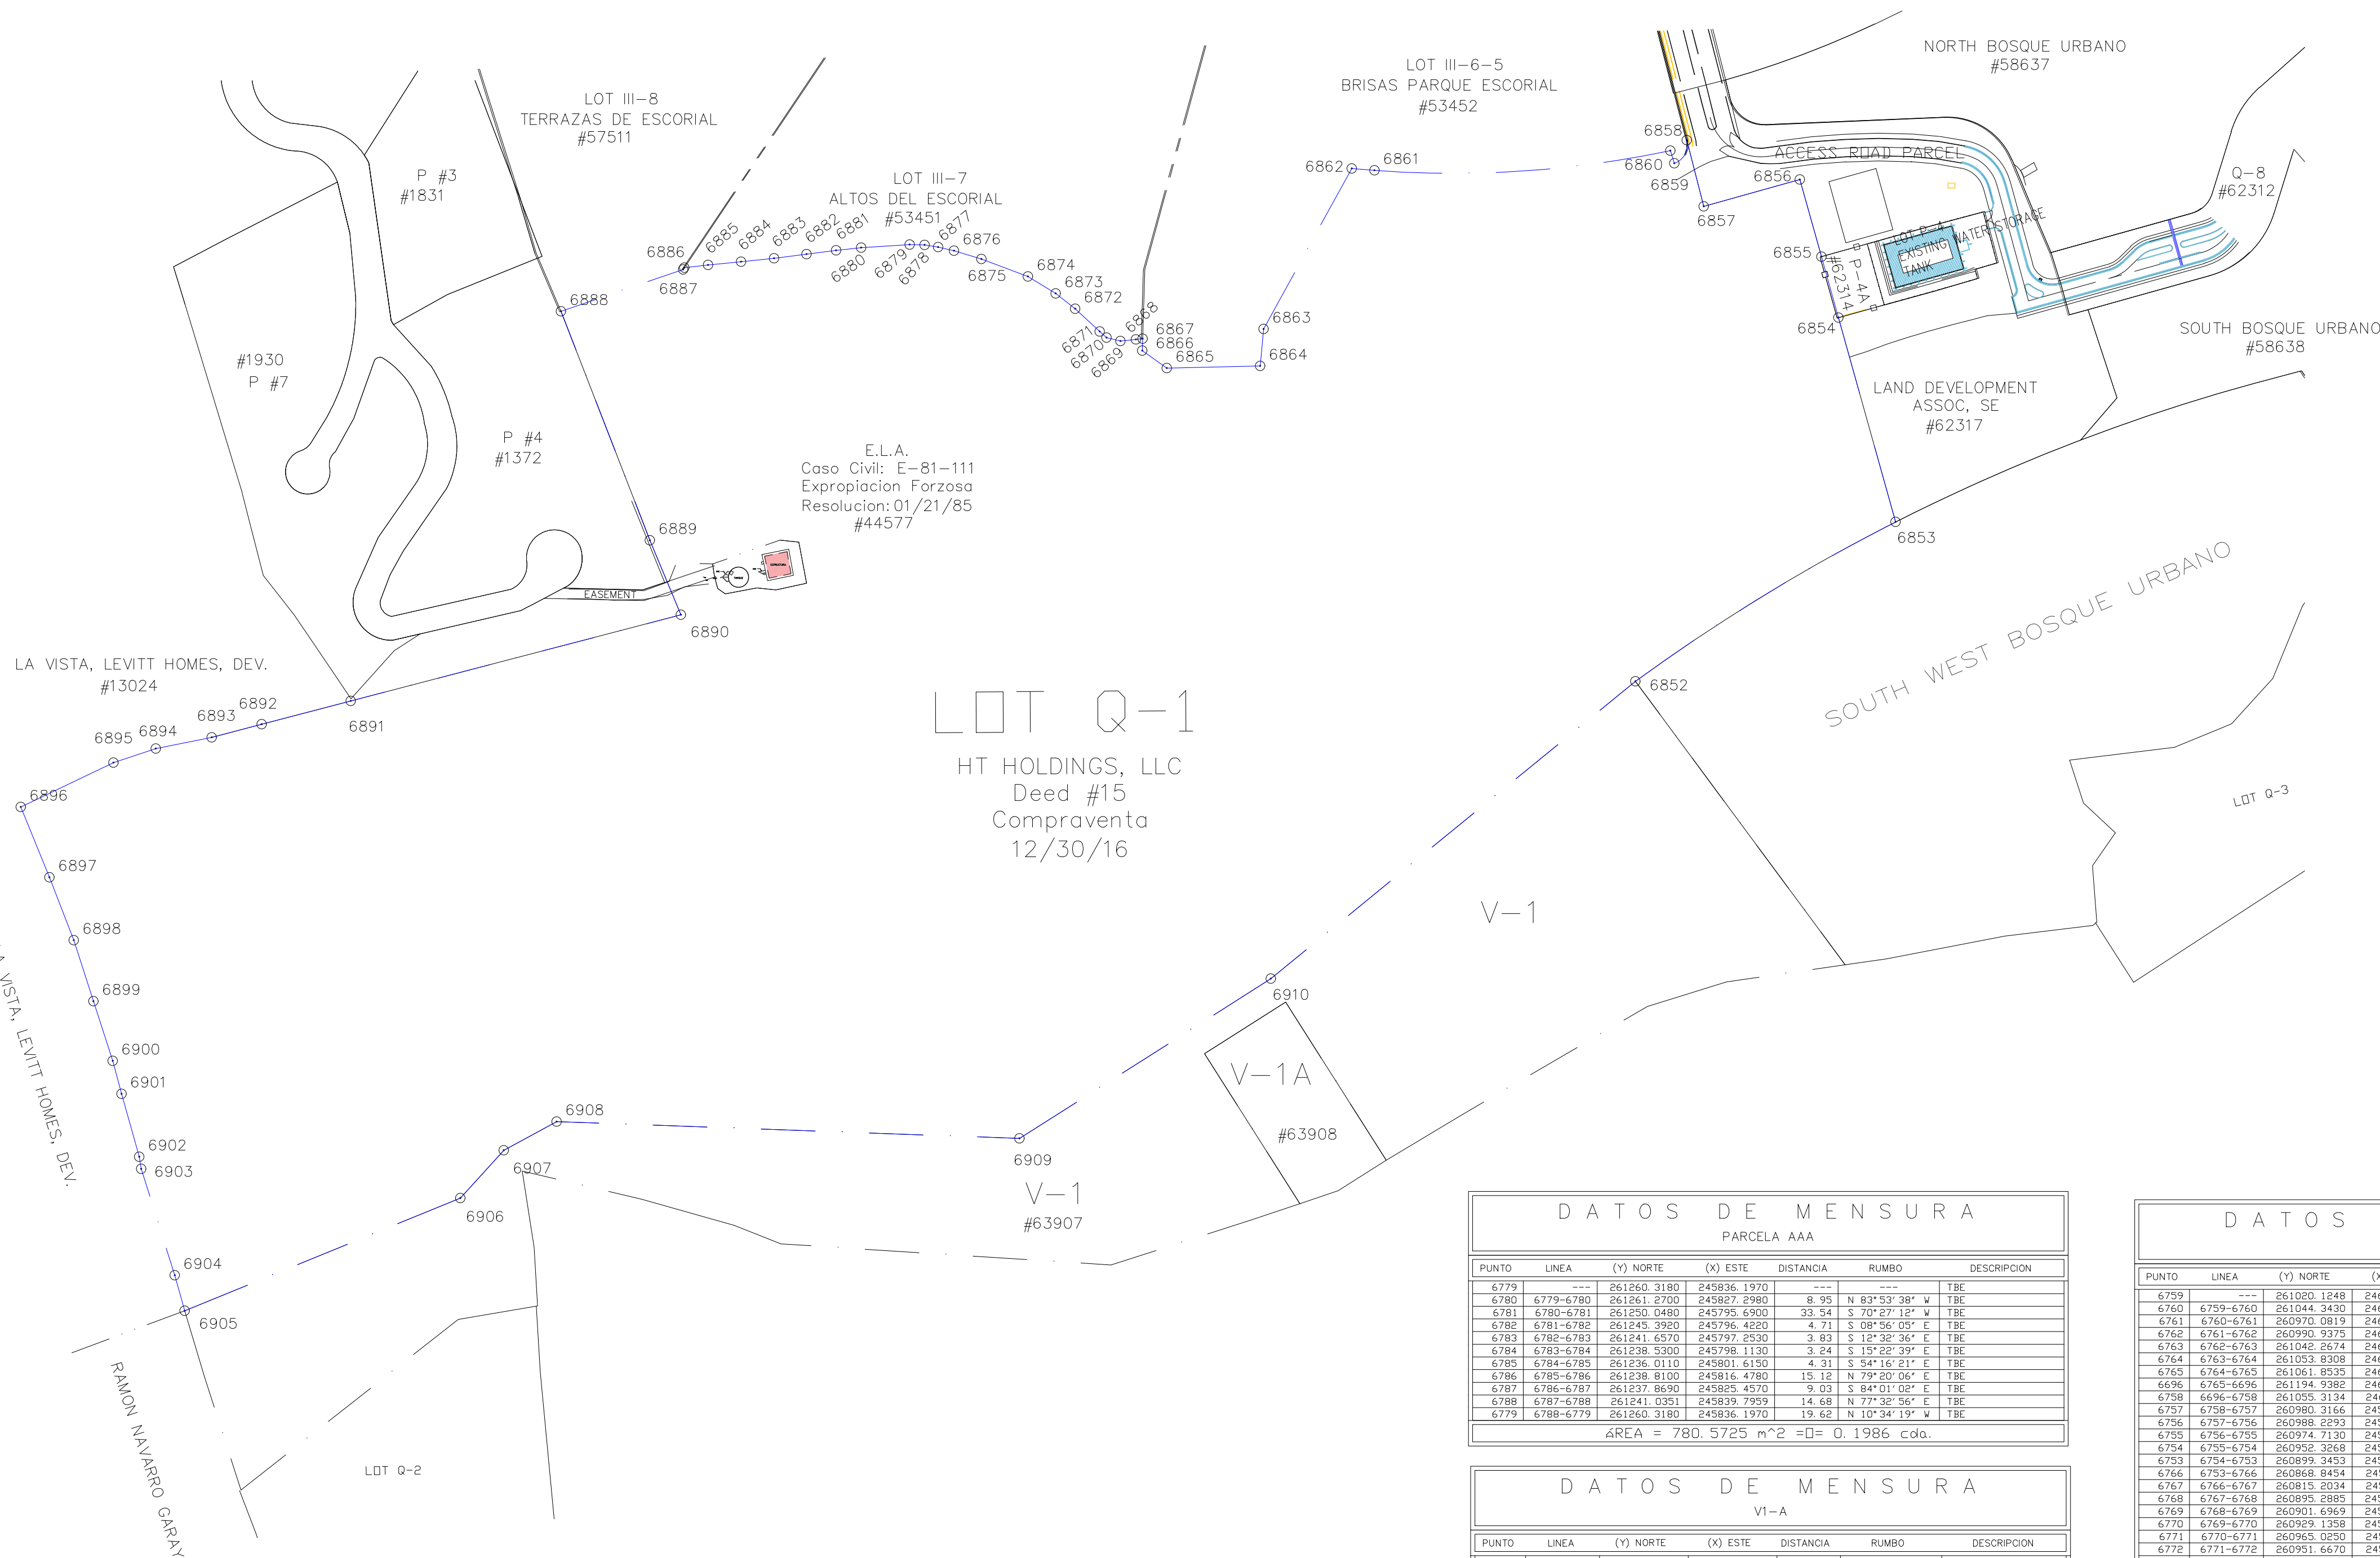

DATOS DE MENSURA						
PARCELA AAA						
PUNTO	LINEA	(Y) NORTE	(X) ESTE	DISTANCIA	RUMBO	DESCRIPCION
6779	---	261260.3180	245836.1970	---	---	T.BE
6780	6779-6780	261261.2700	245827.2980	8.95	S 89°33'38" W	T.BE
6781	6780-6781	261250.0480	245795.6900	33.54	S 70°27'12" W	T.BE
6782	6781-6782	261245.3950	245796.4250	4.71	S 08°56'05" E	T.BE
6783	6782-6783	261241.6570	245797.2530	3.93	S 12°32'36" E	T.BE
6784	6783-6784	261238.5300	245798.1130	3.24	S 15°22'39" E	T.BE
6785	6784-6785	261236.0110	245801.6130	3.31	S 54°16'21" E	T.BE
6786	6785-6786	261238.8100	245816.4780	15.12	N 79°20'00" E	T.BE
6787	6786-6787	261237.8690	245825.4570	9.03	S 84°01'02" E	T.BE
6788	6787-6788	261241.0351	245839.7959	14.68	N 77°32'36" E	T.BE
6779	6788-6779	261260.3180	245836.1970	15.65	N 10°34'19" W	T.BE
AREA = 780.5725 m² ±0= 0.1986 cda.						

DATOS DE MENSURA						
V1-A						
PUNTO	LINEA	(Y) NORTE	(X) ESTE	DISTANCIA	RUMBO	DESCRIPCION
6778	---	260955.7325	246089.4150	---	---	T.BE
6777	6778-6777	260945.6903	246071.4587	18.95	S 71°23'58" W	T.BE
6759	6777-6759	261020.1248	246026.6763	83.47	N 39°26'54" W	T.BE
6760	6759-6760	261044.3430	246004.7670	45.14	N 57°33'06" E	T.BE
6761	6760-6761	260970.0819	246111.9824	98.00	S 38°26'54" E	T.BE
6778	6761-6778	260955.7325	246089.4150	26.74	S 57°33'06" W	T.BE
AREA = 3930.4235 m² ±0= 1.0000 cda.						

DATOS DE MENSURA						
V-1						
PUNTO	LINEA	(Y) NORTE	(X) ESTE	DISTANCIA	RUMBO	DESCRIPCION
6759	---	261020.1248	246026.6763	---	---	T.BE
6760	6759-6760	261044.3430	246004.7670	45.14	N 57°33'06" E	T.BE
6761	6760-6761	260970.0819	246111.9824	98.00	S 38°26'54" E	T.BE
6762	6761-6762	260900.9375	246146.7940	40.35	N 59°02'43" E	T.BE
6763	6762-6763	261042.2674	246234.6358	101.77	N 59°42'42" E	T.BE
6764	6763-6764	261053.8508	246271.7689	38.89	N 72°42'12" E	T.BE
6765	6764-6765	261061.8535	246327.4859	56.29	N 81°48'23" E	T.BE
6766	6765-6766	261194.9382	246229.0192	165.55	N 36°29'49" W	T.BE
6767	6766-6767	261055.3144	246057.7821	220.34	S 50°48'18" E	T.BE
6768	6767-6768	260980.3166	245939.8358	139.78	S 57°33'06" W	T.BE
6769	6768-6769	260980.3166	245939.8358	139.78	S 57°33'06" W	T.BE
6770	6769-6770	260929.1398	245711.8872	27.49	N 53°25'32" W	T.BE
6771	6770-6771	260945.6903	245706.2411	36.32	N 58°47'05" W	T.BE
6772	6771-6772	260951.6670	245762.6101	57.83	S 76°38'44" E	T.BE
6773	6772-6773	260939.4700	245825.7513	44.83	S 74°12'43" E	T.BE
6774	6773-6774	260930.8223	245827.9083	23.69	S 68°35'20" E	T.BE
6775	6774-6775	260920.8766	245986.7388	155.25	S 86°19'32" E	T.BE
6776	6775-6776	260942.2004	246043.2056	63.80	N 72°12'32" E	T.BE
6777	6776-6777	260949.6903	246071.4587	23.48	N 71°23'52" E	T.BE
6759	6777-6759	261020.1248	246026.6763	83.47	N 39°26'54" W	T.BE
AREA = 59185.0912 m² ±0= 15.0583 cda.						

DATOS DE MENSURA						
PUNTO	LINEA	(Y) NORTE	(X) ESTE	DISTANCIA	RUMBO	DESCRIPCION
6910	---	261055.3134	246057.7821	---	---	T.BE
6852	6910-6852	261194.9382	246229.0192	220.94	N 50°48'18" E	PC.TBE
Centro						
260470.4736	246756.8804	---	---	---	---	Coordenada Centro
DATOS DEL ARCO						
ANGULO	9°09'51"	RADIO	896.37	TANGENTE	2.87	LARGO DEL ARCO
EXTERNA	2.87	---	---	---	---	143.37
6853	6852-6853	261269.7607	246351.1385	143.22	N 58°30'15" E	PT.TBE
6854	6853-6854	261365.7062	246324.3557	99.61	N 15°35'49" W	T.BE
6855	6854-6855	261394.3639	246316.3560	29.75	N 15°35'49" W	T.BE
6856	6855-6856	261430.5457	246306.5560	37.57	N 15°35'49" W	T.BE
6857	6856-6857	261417.9342	246261.0773	46.91	S 74°24'11" W	T.BE
6858	6857-6858	261449.0512	246253.1002	32.12	N 14°22'43" W	PC.TBE
Centro						
261446.7378	246244.4026	---	---	---	---	Coordenada Centro
DATOS DEL ARCO						
ANGULO	86°06'23"	RADIO	9.00	TANGENTE	8.41	EXTERNA
EXTERNA	8.41	---	---	---	---	13.53
6859	6858-6859	261438.2174	246247.3012	12.29	S 28°09'31" W	PT.TBE
6860	6859-6860	261444.1284	246245.3978	6.21	N 17°51'06" W	PC.TBE
Centro						
261926.4157	246143.4237	---	---	---	---	Coordenada Centro
DATOS DEL ARCO						
ANGULO	16°14'20"	RADIO	492.95	TANGENTE	70.33	EXTERNA
EXTERNA	4.99	---	---	---	---	139.71
6861	6860-6861	261434.8934	246106.4614	139.25	S 86°10'51" W	PT.TBE
6862	6861-6862	261425.7703	246095.7920	10.71	N 89°04'18" W	T.BE
6863	6862-6863	261360.3548	246054.4254	86.02	S 28°44'42" W	T.BE
6864	6863-6864	261342.9936	246028.8108	17.44	S 05°18'48" W	T.BE
6865	6864-6865	261342.0347	246028.8600	43.86	S 88°44'50" W	T.BE
6866	6865-6866	261350.2659	245997.4219	14.17	N 54°29'46" W	T.BE
6867	6866-6867	261355.8018	245997.3930	3.54	N 01°46'14" E	T.BE
6868	6867-6868	261350.4184	245994.4892	3.12	S 84°03'04" W	T.BE
6869	6868-6869	261354.7206	245987.2163	7.31	S 84°03'04" W	T.BE
6870	6869-6870	261356.3394	245986.0588	4.79	N 76°08'02" W	T.BE
6871	6870-6871	261355.2147	245977.4648	4.30	N 48°00'05" W	T.BE
6872	6871-6872	261369.8670	245965.9563	15.68	S 47°10'45" W	T.BE
6873	6872-6873	261377.0365	245966.8311	11.60	N 51°50'38" W	T.BE
6874	6873-6874	261385.0577	245943.8004	15.30	N 58°23'07" W	T.BE
6875	6874-6875	261393.2537	245921.3080	23.38	N 69°28'31" W	T.BE
6876	6875-6876	261397.1119	245909.0285	11.34	N 73°19'25" W	T.BE
6877	6876-6877	261398.8106	245901.6582	7.56	N 77°01'16" W	T.BE
6878	6877-6878	261399.8005	245895.2490	4.44	N 81°05'14" W	T.BE
6879	6878-6879	261400.0324	245888.5478	7.05	N 88°10'50" W	T.BE
6880	6879-6880	261398.5774	245885.4869	22.81	S 86°20'33" W	T.BE
6881	6880-6881	261397.3182	245883.7653	11.82	S 85°53'01" W	T.BE
6882	6881-6882	261395.5646	245839.8278	14.02	S 82°48'51" W	T.BE
6883	6882-6883	261393.5808	245824.5479	15.41	S 82°36'10" W	T.BE
6884	6883-6884	261392.0000	245829.1161	15.31	S 84°09'02" W	T.BE
6885	6884-6885	261390.4478	245793.6249	15.57	S 28°44'42" W	T.BE
6886	6885-6886	261389.1574	245786.8295	11.27	S 89°25'47" W	T.BE
6887	6886-6887	261388.2615	245781.8947	9.96	S 33°53'50" W	T.BE
6888	6887-6888	261368.6477	245724.5297	60.66	S 71°05'04" W	T.BE
6889	6888-6889	261261.1361	245656.2456	115.30	S 72°15'28" W	T.BE
6890	6889-6890	261226.1523	245630.7704	37.90	S 28°35'10" E	T.BE
6891	6890-6891	261185.7318	245625.8190	160.14	S 17°25'47" W	T.BE
6892	6891-6892	261174.8075	245603.7408	43.88	S 75°25'47" W	T.BE
6893	6892-6893	261168.6318	245560.5165	24.82	S 79°13'49" W	T.BE
6894	6893-6894	261163.2995	245544.196	26.80	S 78°36'34" W	T.BE
6895	6894-6895	261158.7343	245514.4101	20.91	S 73°35'07" W	T.BE
6896	6895-6896	261135.9409	245470.8493	48.27	S 64°28'58" W	T.BE
6897	6896-6897	261102.9464	245484.3508	25.03	S 62°19'17" W	T.BE
6898	6897-6898	261073.3813	245495.7418	31.68	S 61°04'15" E	T.BE
6899	6898-6899	261044.7474	245504.9471	30.08	S 17°49'18" E	T.BE
6900	6899-6900	261015.7149	245514.0051	29.46	S 17°49'05" E	T.BE
6901	6900-6901	261001.2639	245518.1624	16.00	S 15°04'11" E	T.BE
6902	6901-6902	260991.6769	245506.5311	30.74	S 15°46'13" E	T.BE
6903	6902-6903	260965.9127	245527.4961	5.77	S 08°51'33" E	T.BE
6904	6903-6904	260916.0187	245543.1380	52.37	S 17°28'49" E	T.BE
6905	6904-6905	260899.3453	245547.7793	17.31	S 12°32'17" E	T.BE
6906	6905-6906	260952.3268	245677.2712	139.91	N 67°44'53" E	T.BE
6907	6906-6907	260974.7130	245697.6726	30.29	N 42°20'39" E	T.BE
6908	6907-6908	260986.8293	245722.4802	25.25	N 61°24'52" E	T.BE
6909	6908-6909	260980.3166	245939.8358	217.50	S 87°54'06" E	T.BE
6910	6909-6910	261055.3134	246057.7821	139.78	N 57°35'06" E	T.BE
AREA = 249100.9626 m² ±0= 63.3781 cda.						

LL SURVEYING GROUP

URE GRAN VISTA 2
23 PLAZA 3
GURABO, P.R. 00778
llsurveyinggroup@gmail.com
(787) 587-3896

WORKING DRAWINGS FOR THE CONSTRUCTION OF THE

MIRADOR ESCORIAL

PUEBLO RICO

Project:

Drawing by:
P LAJARA
Revised by:
E LOPEZ

1 of 00

S-2