

M A R I A

E M I L I A

ESCUDERO

MARIAEMILIAESCUDERO@GMAIL.COM
(787)426-3000

INFOPAGINAS
MAIN OFFICE


AVE CARLOS ANDALUZ #2A-16
LOMAS VERDES, BAYAMON PR
00956
(787)786-9411

SCHEMATIC - 2020-06-12
DEMO PLAN - 2020-06-17

KEY

-  DEMO DOOR
-  RELOCATED DOOR
-  EXISTING DOOR
-  DEMOLISHED PARTITION
-  NEW PARTITION
-  EXISTING PARTITION
-  AREA OF NO WORK


**NOTE: ALL DIMENSIONS ARE
APPROXIMATE; GC SHOULD
NOTIFY DESIGNER OF ANY
DISCREPANCIES.

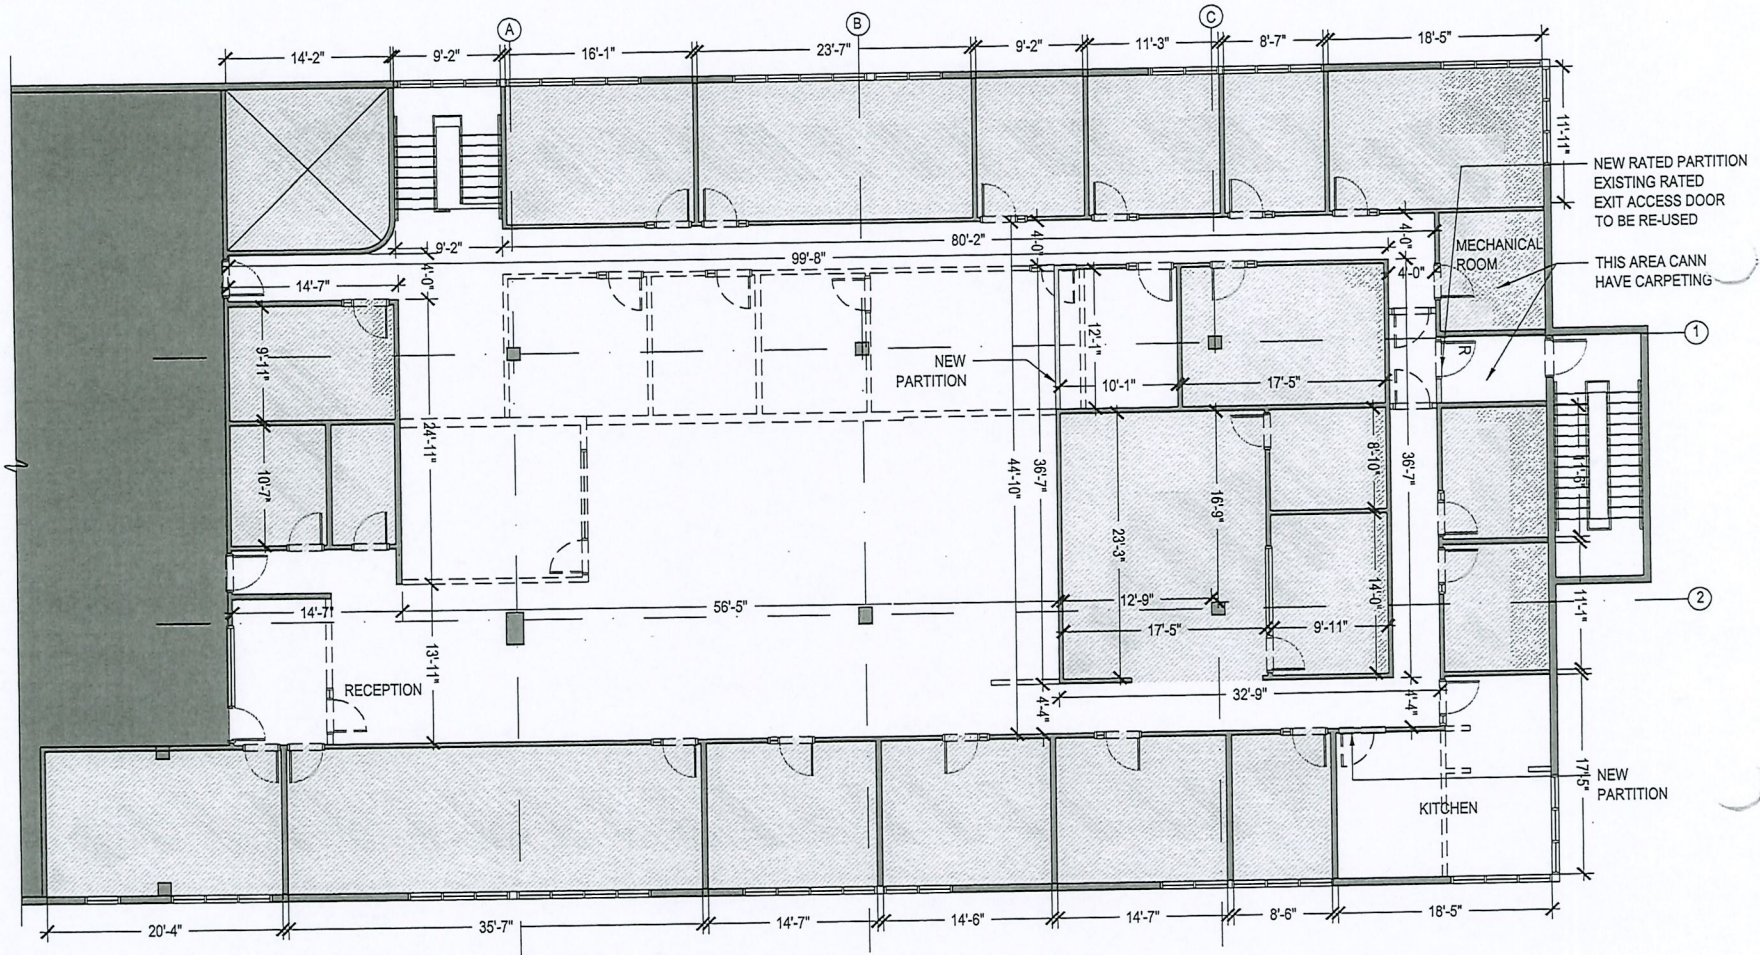

1 DEMO PLAN

SCALE - 3/32" = 1'-0"

2ND FLOOR

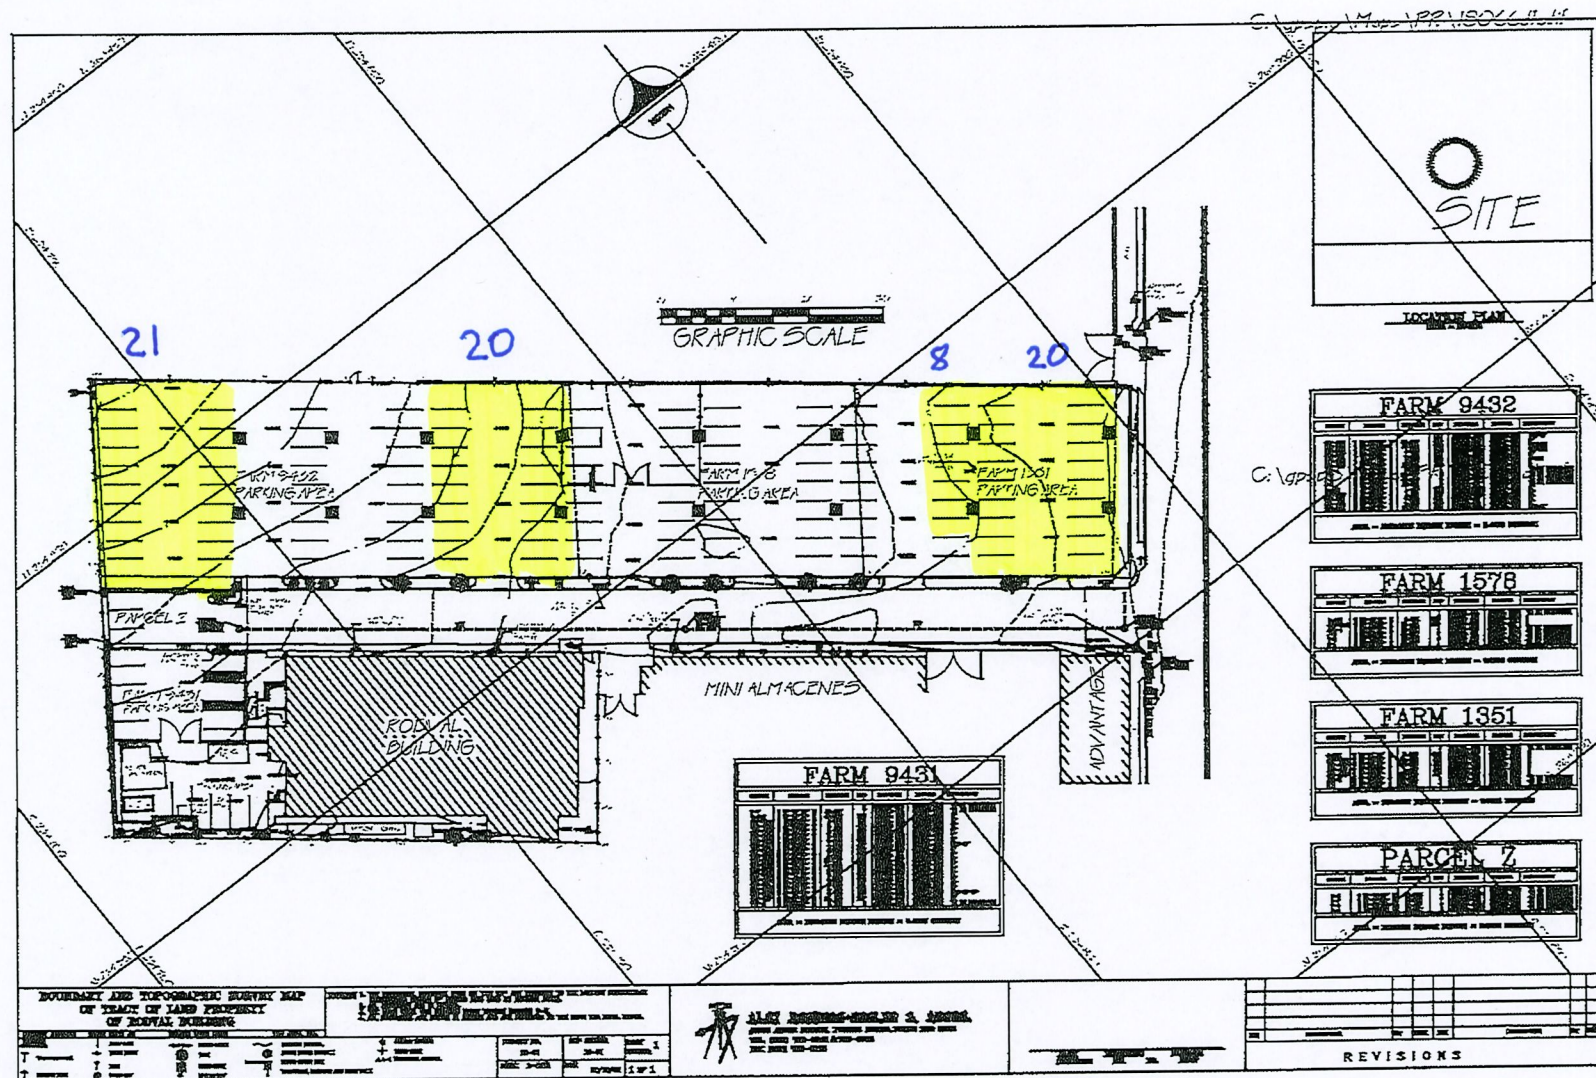

69 ESPACIOS DE ESTACIONAMIENTO Disponibles